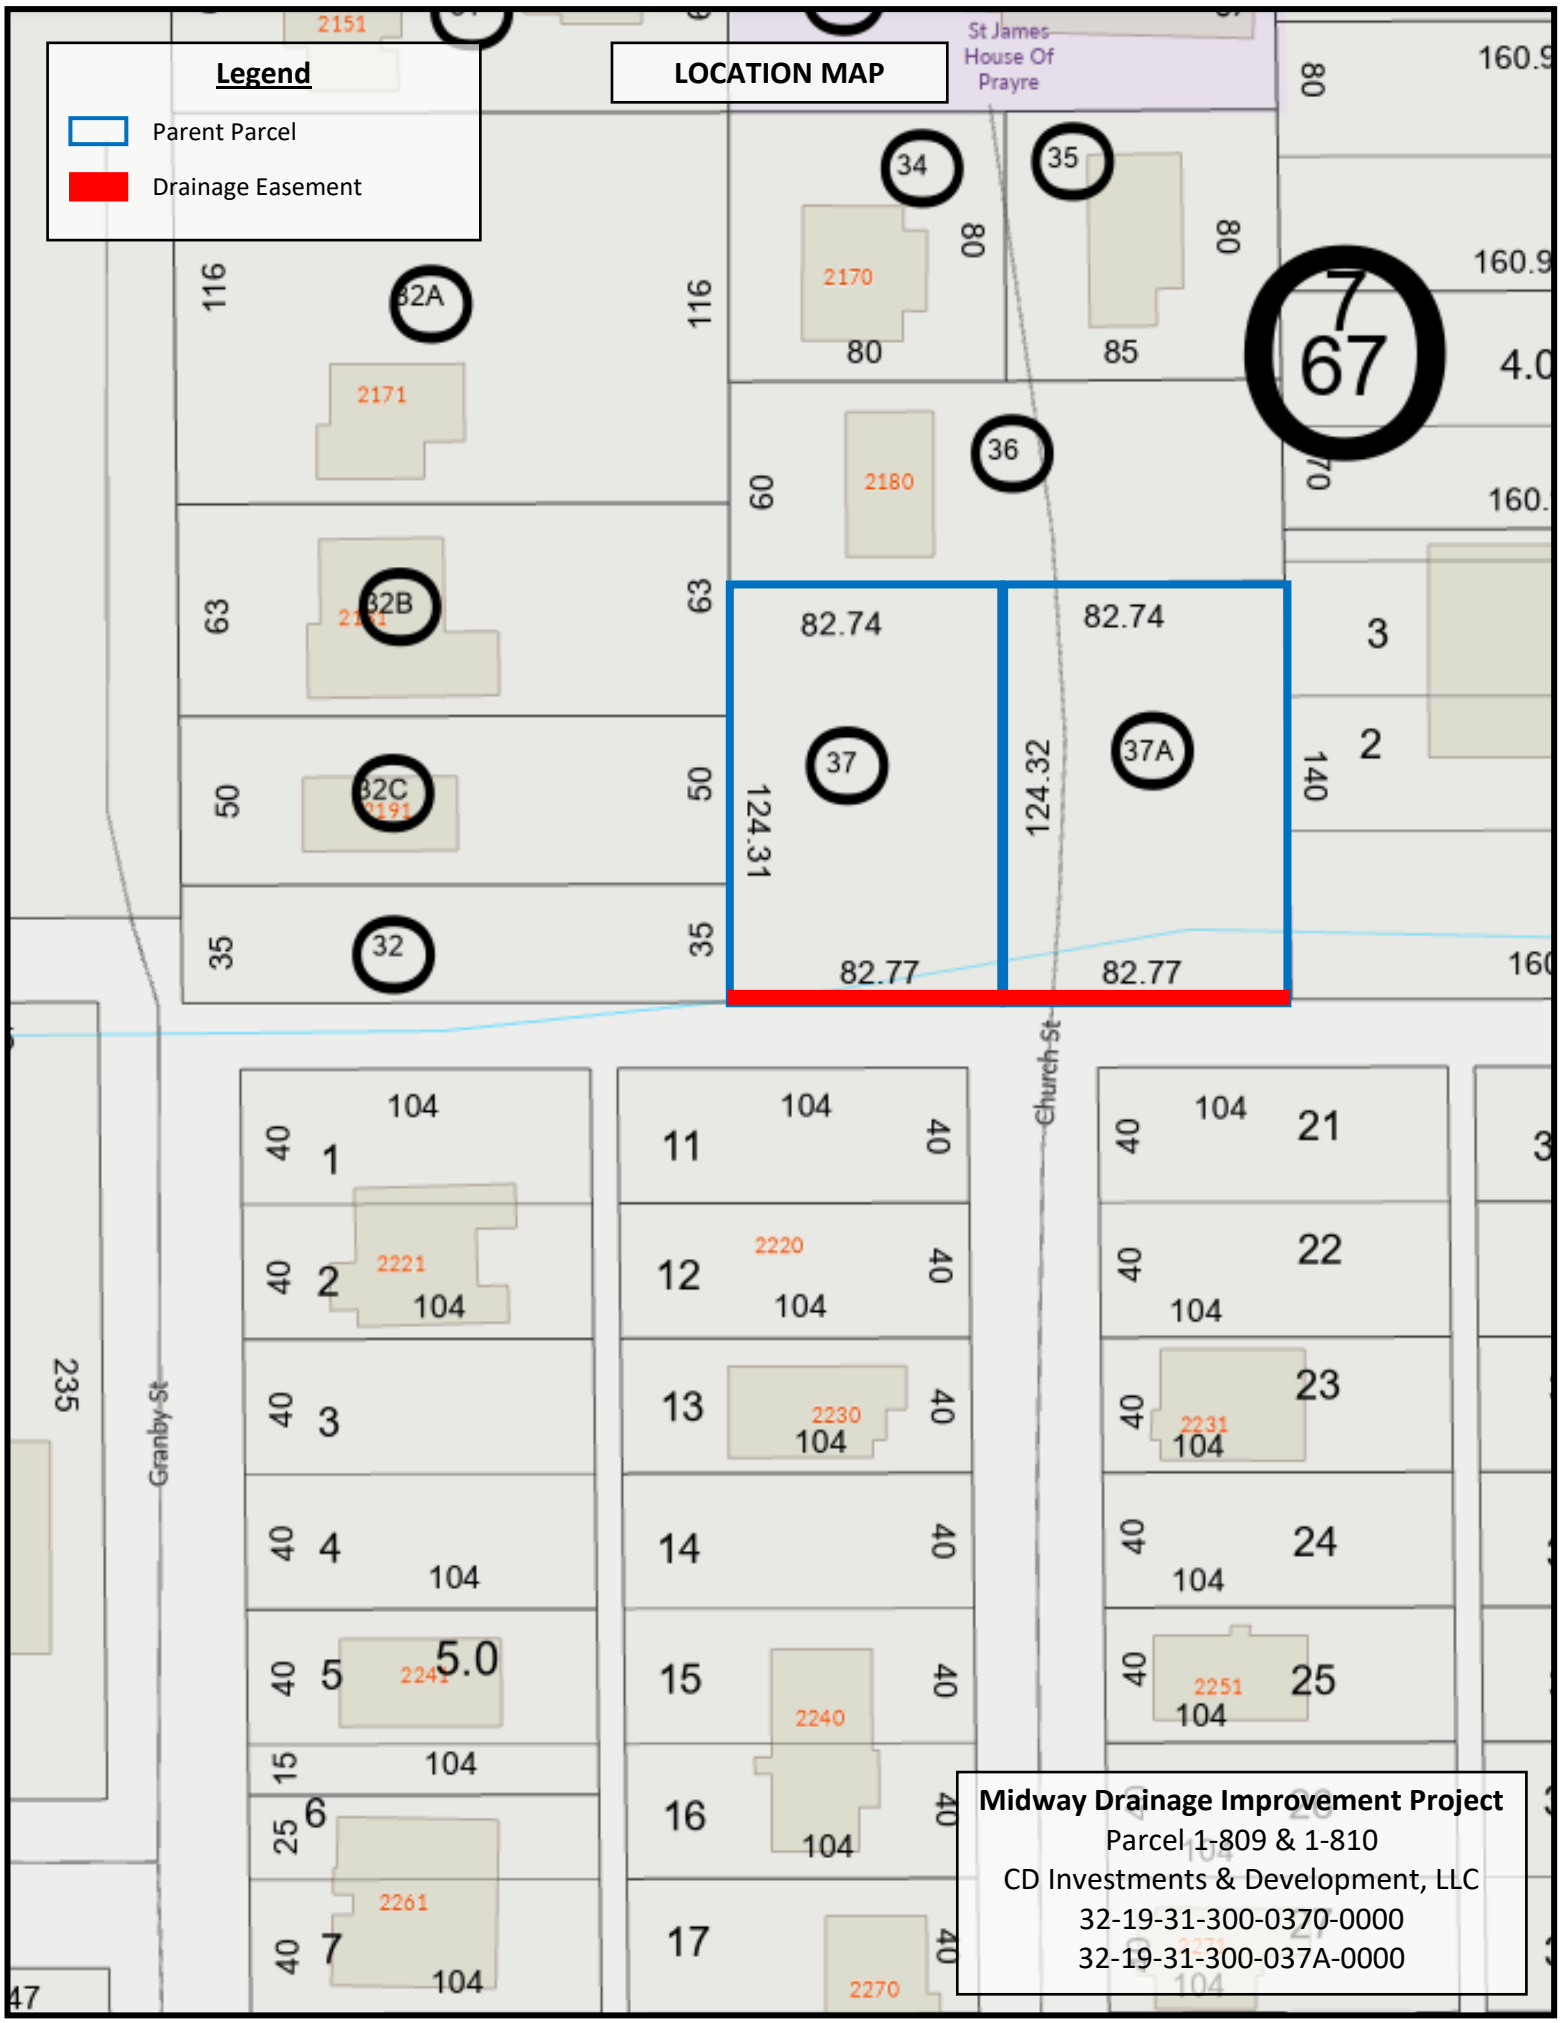
Legend
Parent Parcel
Drainage Easement
LOCATION MAP
St James House Of Prayre
Church St
Granby St
82.74
124.31
124.32
82.77
37
37A
34
35
36
32
32A
32B
32C
67
5.0
Midway Drainage Improvement Project
Parcel 1-809 & 1-810
CD Investments & Development, LLC
32-19-31-300-0370-0000
32-19-31-300-037A-0000