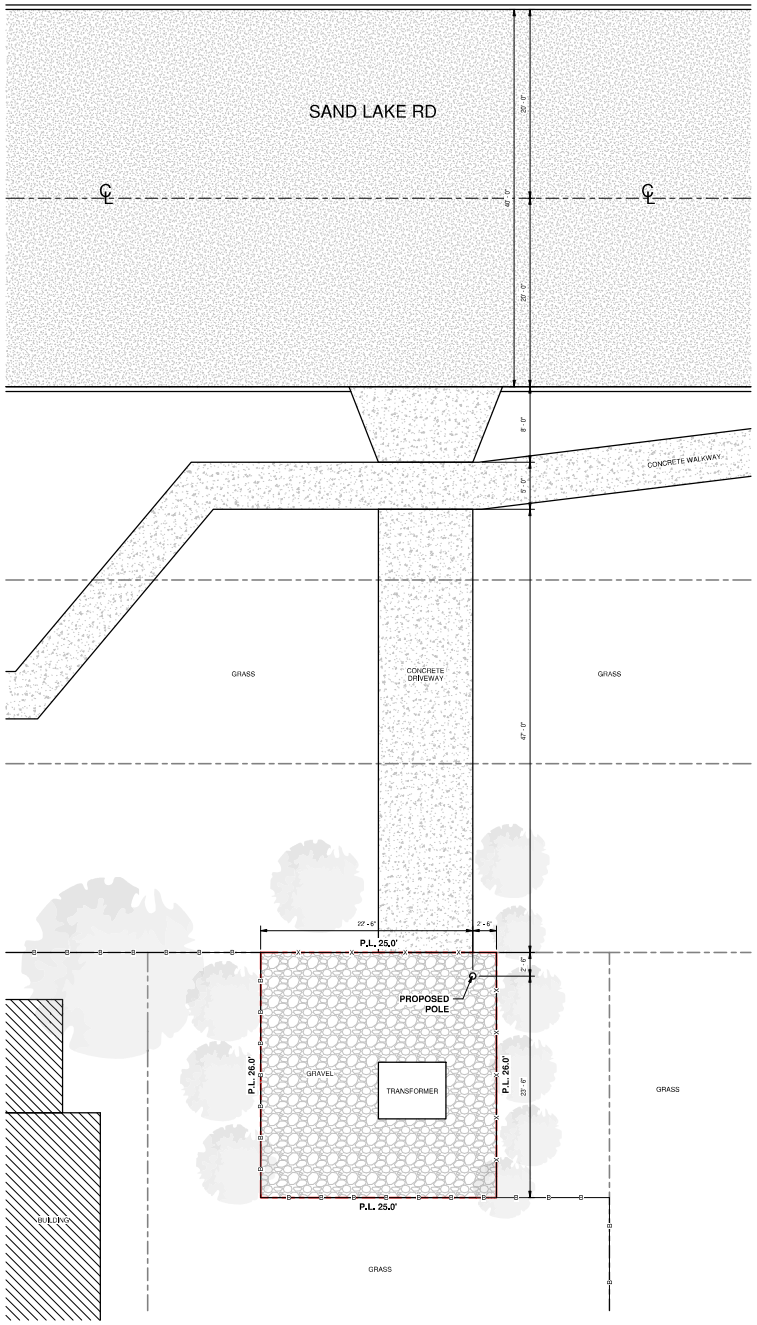


1 SITE PLAN
3/16" = 1'-0"

**LEGEND**

- PROPERTY LINE
- STREET LINE
- BUILDING
- ASPHALT
- CONCRETE
- GRAVEL
- BRICK WALL
- CHAINLINK FENCE


Licensed Structural Engineers

7505 FANNIN STREET SUITE 440
HOUSTON, TX 77054
(713) 999 5384


# SITE PLAN "L/S M-10"

**3009 Sand Lake Rd, Longwood, FL 32779, USA**

| No. | Description | Date |
|---|---|---|
| | | |

## SITE PLAN

| | |
|---|---|
| Project Number | TSE-2021-3782 |
| Date | 06-06-24 |
| Drawn By | Author |
| Checked By | Checker |

**A1.01**

| | |
|---|---|
| Scale | As indicated |


Drawings and written material appearing herein constitute original and unpublished work of the Architect and may not be duplicated, used or disclosed without written consent of the Architect


This is a 30"x42" size sheet. Any other size is not full scale.