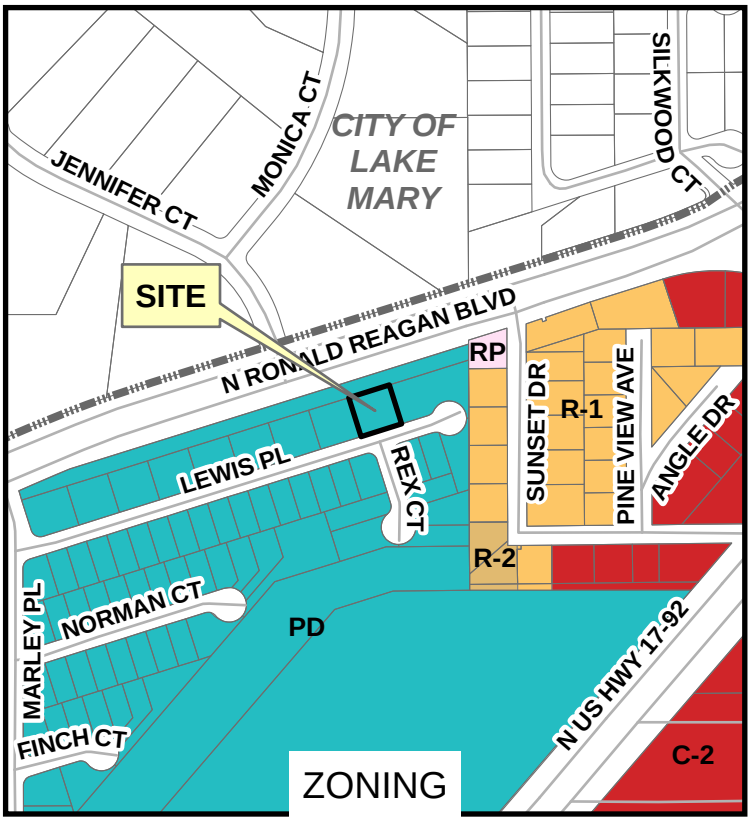

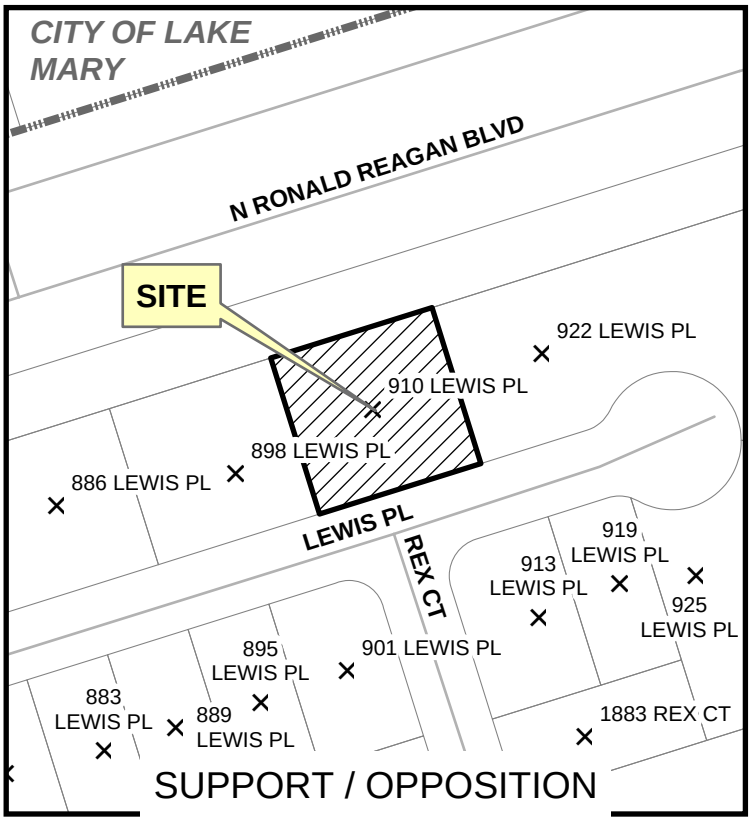

ERROL BAILEY & DEBORAH BANTA
910 LEWIS PL
LONGWOOD, FL 32750

SEMINOLE COUNTY
BOARD OF ADJUSTMENT
OCTOBER 28, 2024

LEGEND

- R-1
- R-2
- RP
- C-2
- PD
- Municipality

F

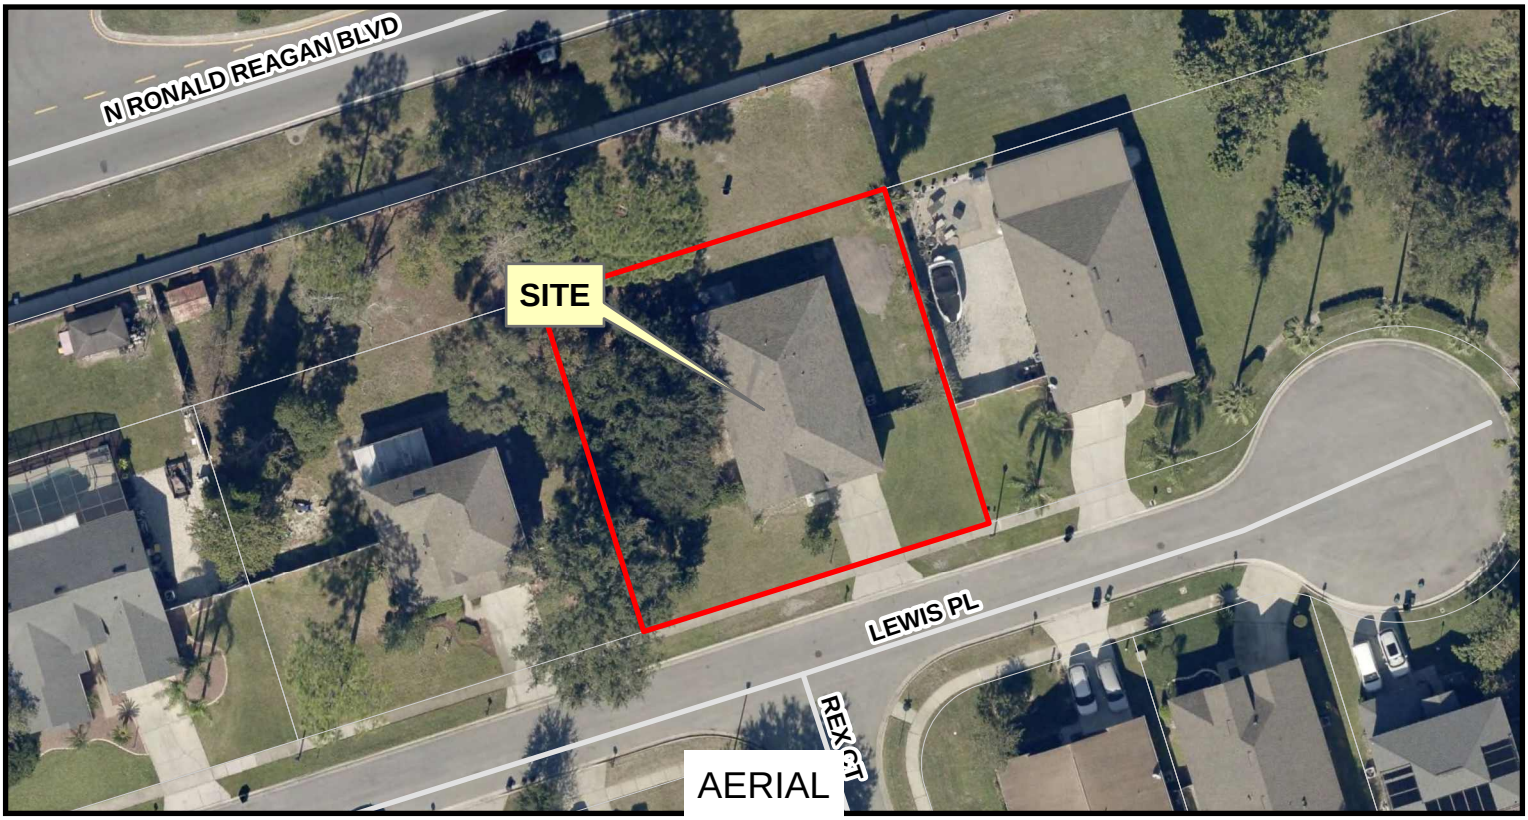

Date: 9/18/2024

Project: 910 Lewis Pl
Layout: 3 Panel BOA