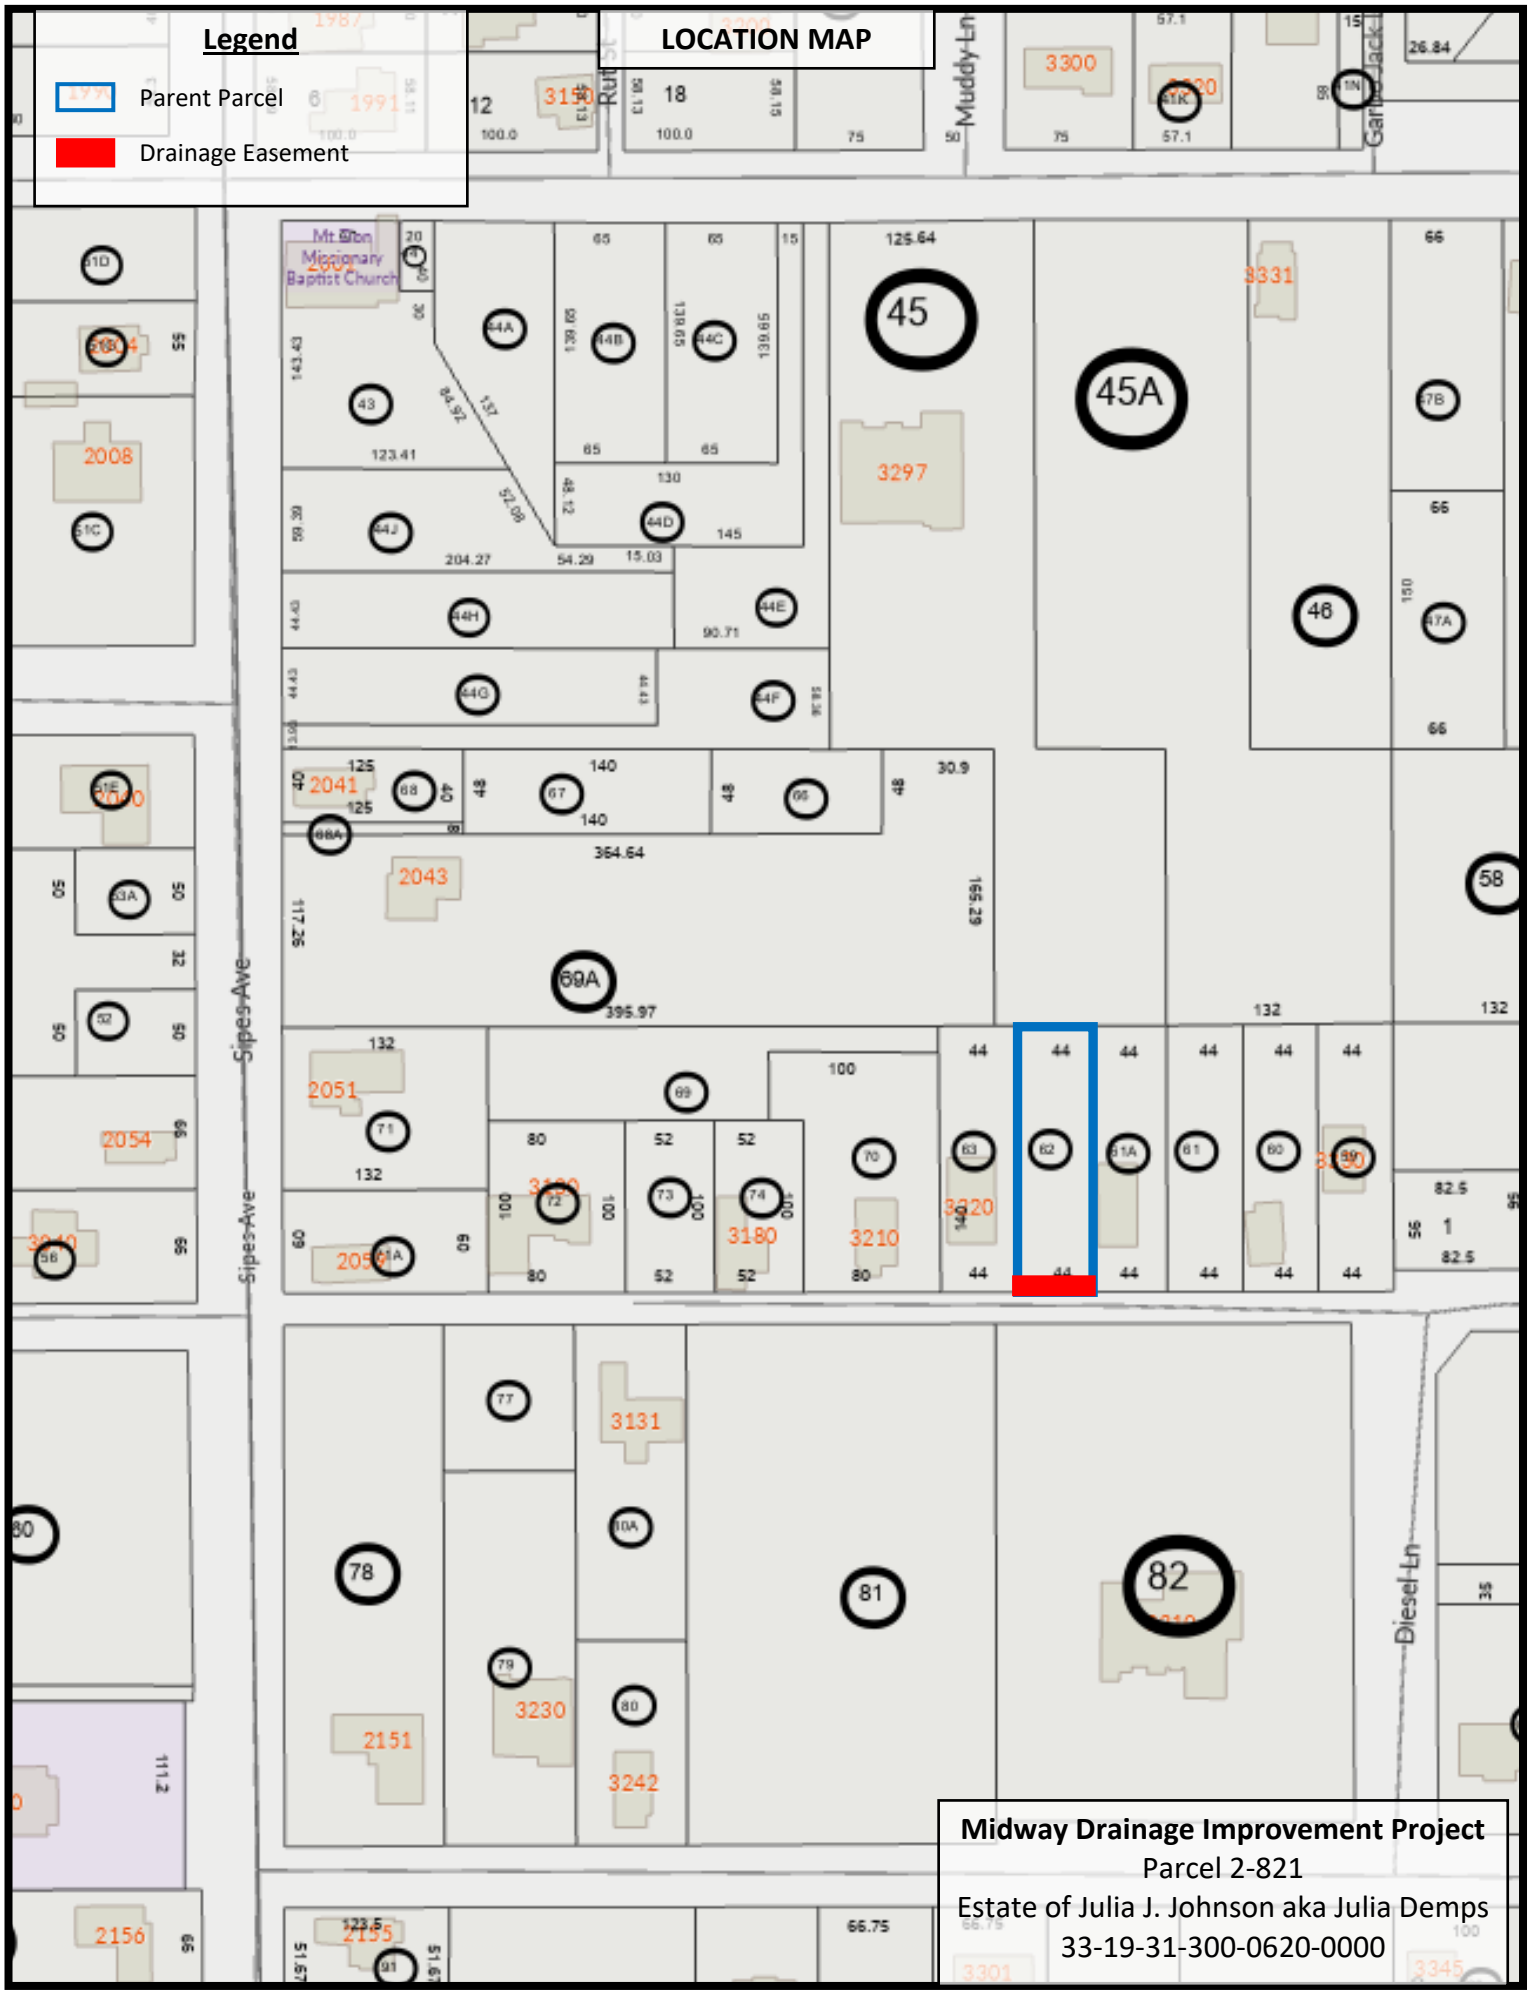

Midway Drainage Improvement Project
Parcel 2-821
Estate of Julia J. Johnson aka Julia Demps
33-19-31-300-0620-0000