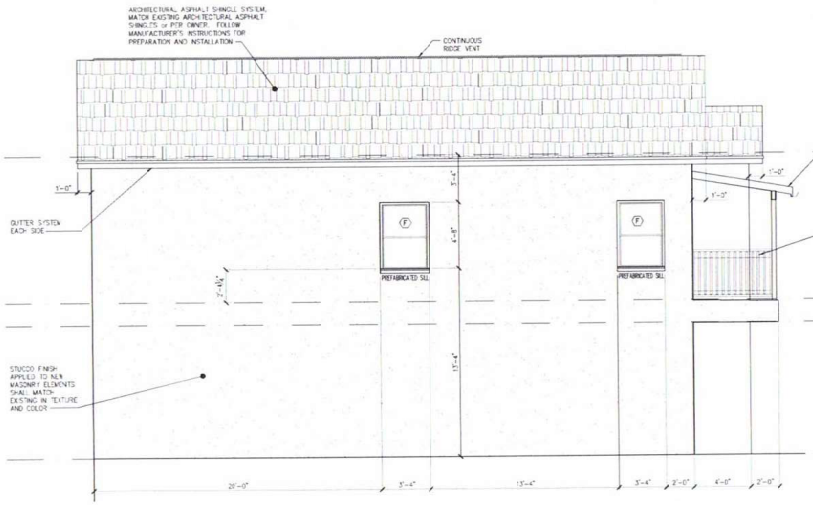

A NORTH ELEVATION
SCALE: 1/4" = 1'-0"

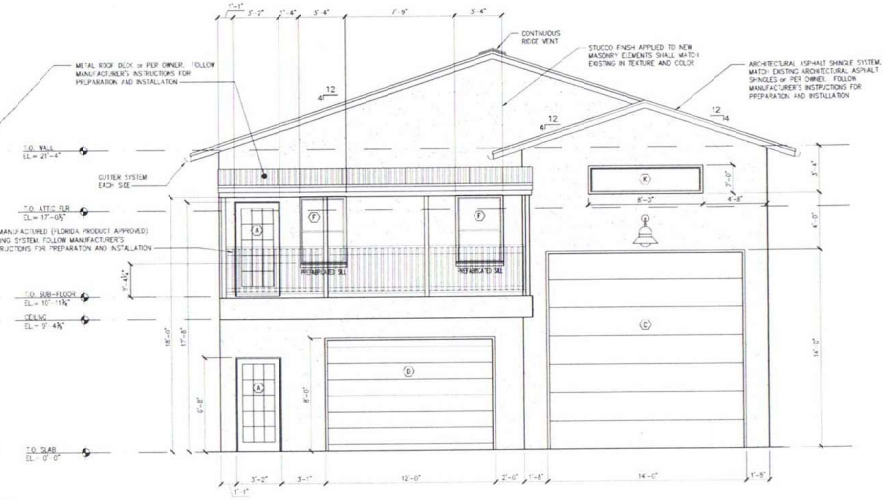

B WEST ELEVATION
SCALE: 1/4" = 1'-0"

KEY PLAN

ALL BRANDS AND STYLES BY OWNER

- (A) 3'-0" x 6'-8" EXTERIOR DOOR
- (B) DOUBLE 3'-6" x 6'-8" EXTERIOR DOOR
- (C) 14'-0" x 14'-0" GARAGE DOOR
- (D) 12'-0" x 9'-0" GARAGE DOOR
- (E) 3'-4" x 3'-1" SINGLE HUNG WINDOW
- (F) 3'-4" x 4'-8" SINGLE HUNG WINDOW
- (G) 8'-4" x 4'-8" DOUBLE - SINGLE HUNG WINDOWS
- (H) 4'-0" x 3'-1" SINGLE HUNG or PICTURE FRAME WINDOW
- (J) 4'-0" x 3'-1" SINGLE HUNG or PICTURE FRAME WINDOW
- (K) 8'-0" x 2'-1" PICTURE FRAME WINDOW

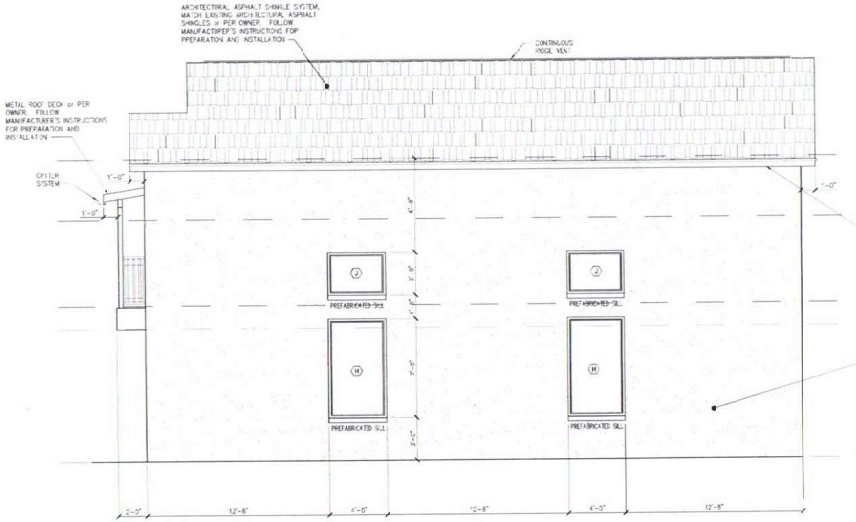

C SOUTH ELEVATION
SCALE: 1/4" = 1'-0"

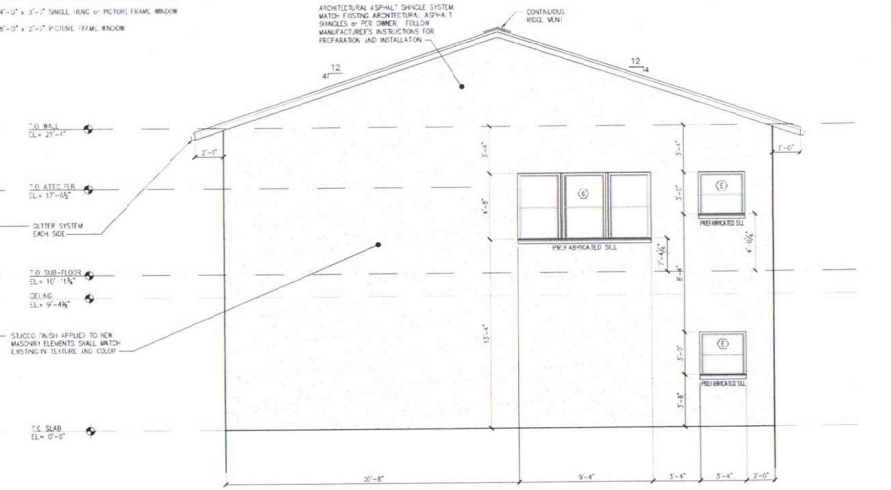

D EAST ELEVATION
SCALE: 1/4" = 1'-0"

CLIENT INFORMATION
SGC Services, LLC
1611 Rutledge Road
Longwood, FL 31779-2716

DomanskiConsultingLLC
515 Delaney Ave., Bldg. 4
Orlando, FL 32806
O:407-691-2769
Cert. of Auth. #32385
William Thomas Domanski
FLORIDA P.E. No. 76543

PROJECT INFORMATION

SABIA RESIDENCE

GARAGE ADDITION

1611 Rutledge Road

LONGWOOD, FLORIDA 32779

SEMINOLE COUNTY

ISSUE HISTORY

No	ISSUE FOR:	DATE
1	ISSUE FOR PERMIT	12-19-2021

DRAWING TITLE
ELEVATIONS

DRAWN BY: DTG
CHECKED BY: DTG
SCALE: AS NOTED
PROJECT No.: 2021-17

S400