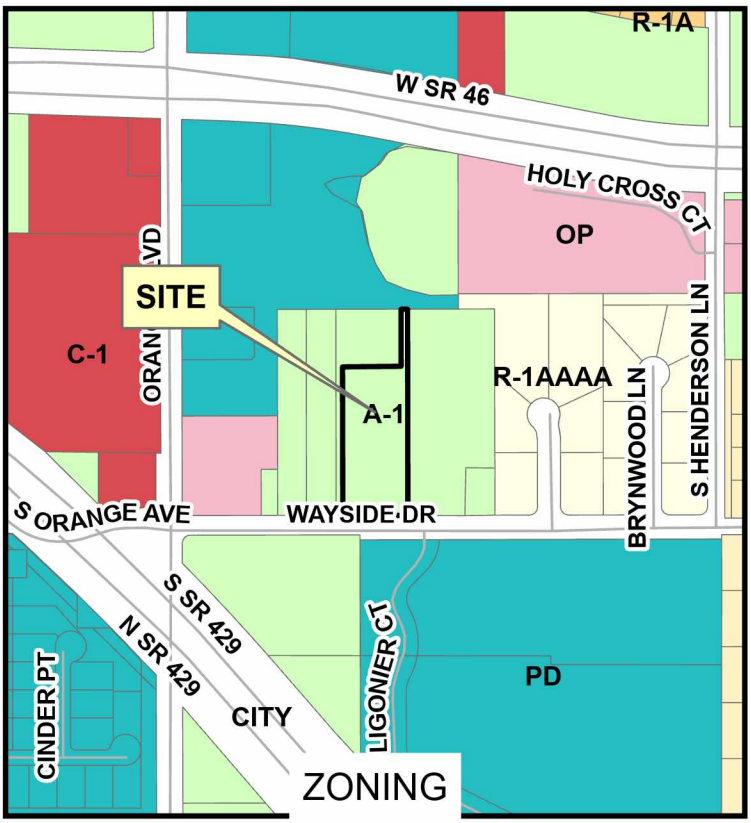

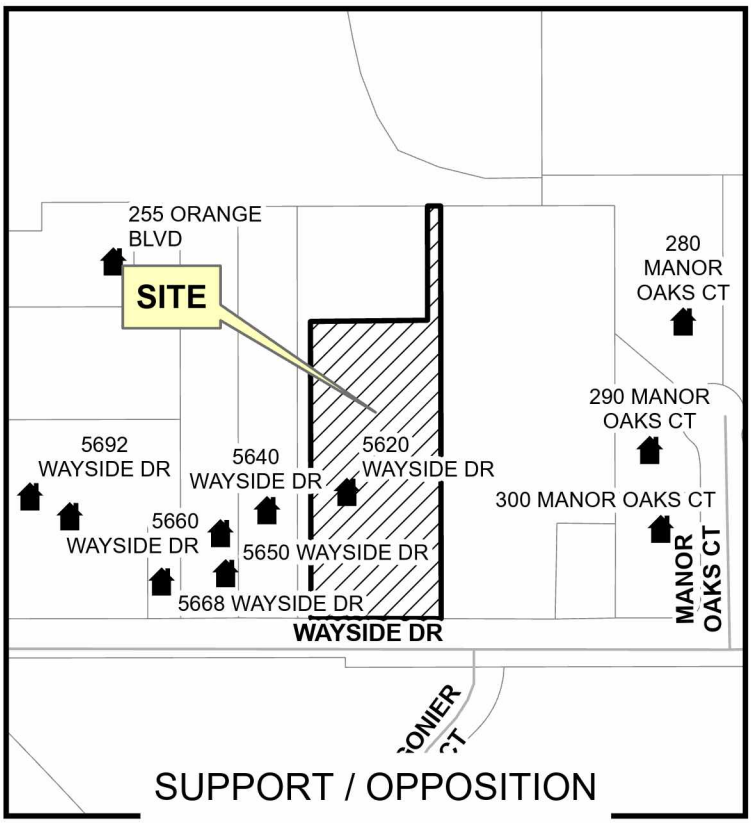

DAVID & KELLY EDWARDS
5620 WAYSIDE DR
SANFORD, FL 32771

SEMINOLE COUNTY
BOARD OF ADJUSTMENT
JANUARY 27, 2025

LEGEND

- A-1
- R-1AAAA
- R-1AAA
- R-1A
- OP
- C-1
- PD

N

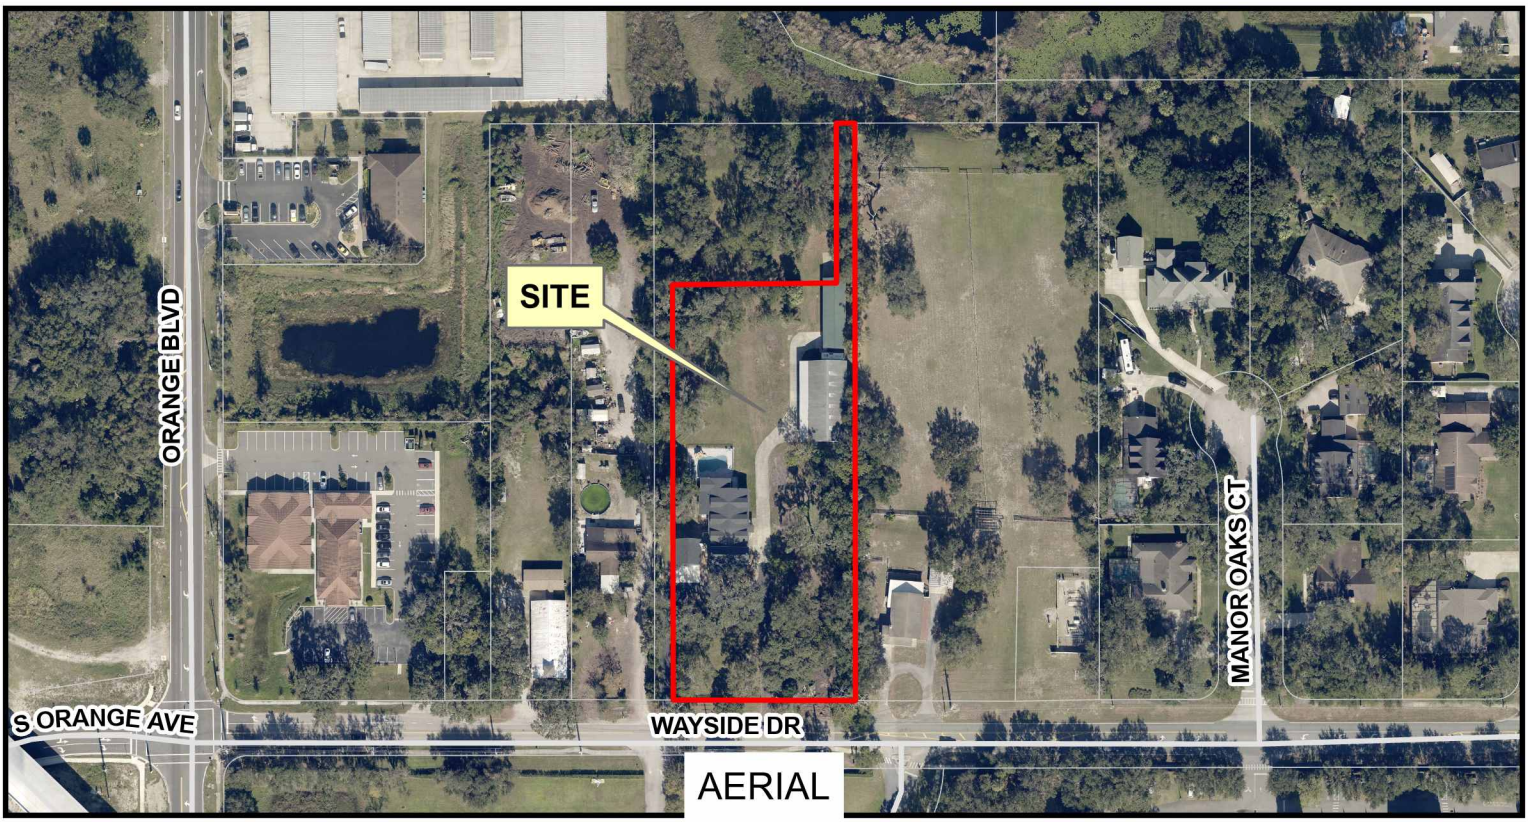

Date: 12/18/2024

Project: 5620 Wayside Dr
Layout: 3 Panel BOA