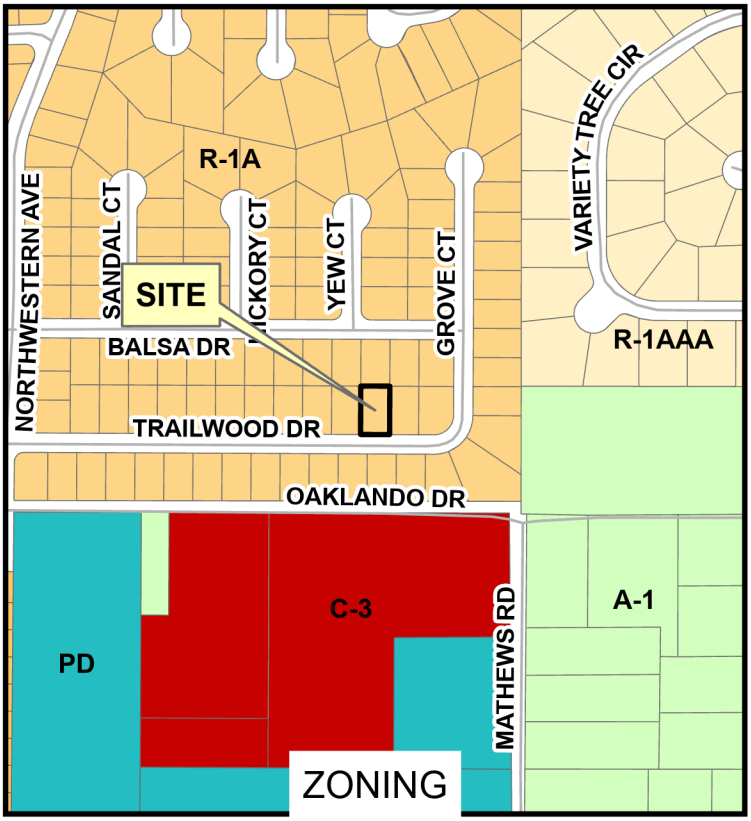

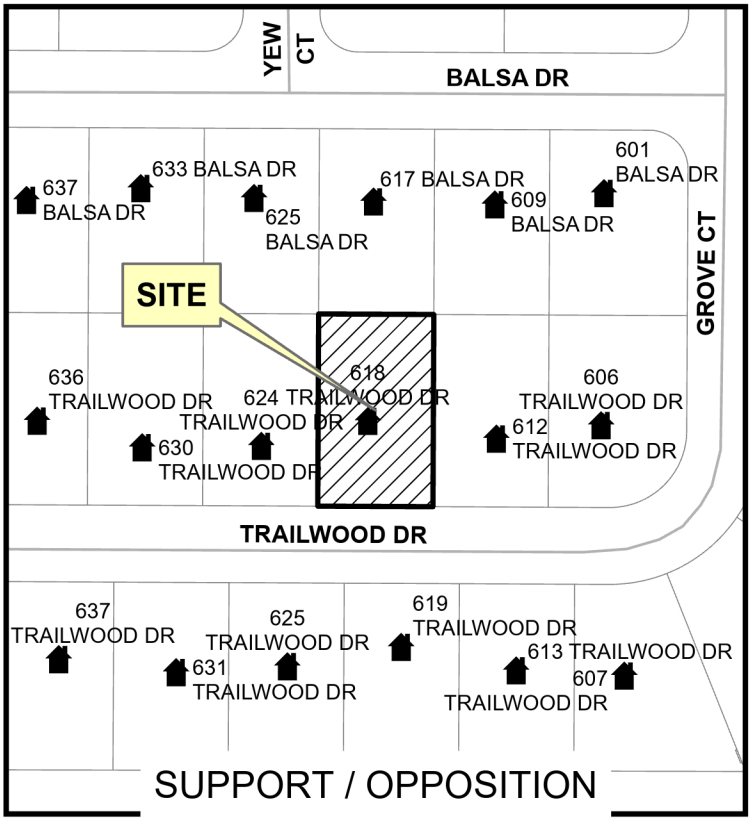

JOHNNY BUTTS
618 TRAILWOOD DR
ALTAMONTE SPRINGS, FL 32714

SEMINOLE COUNTY
BOARD OF ADJUSTMENT
MAY 20, 2024

LEGEND

- A-1
- C-3
- R-1AAA
- PD
- R-1A
- R-1

N

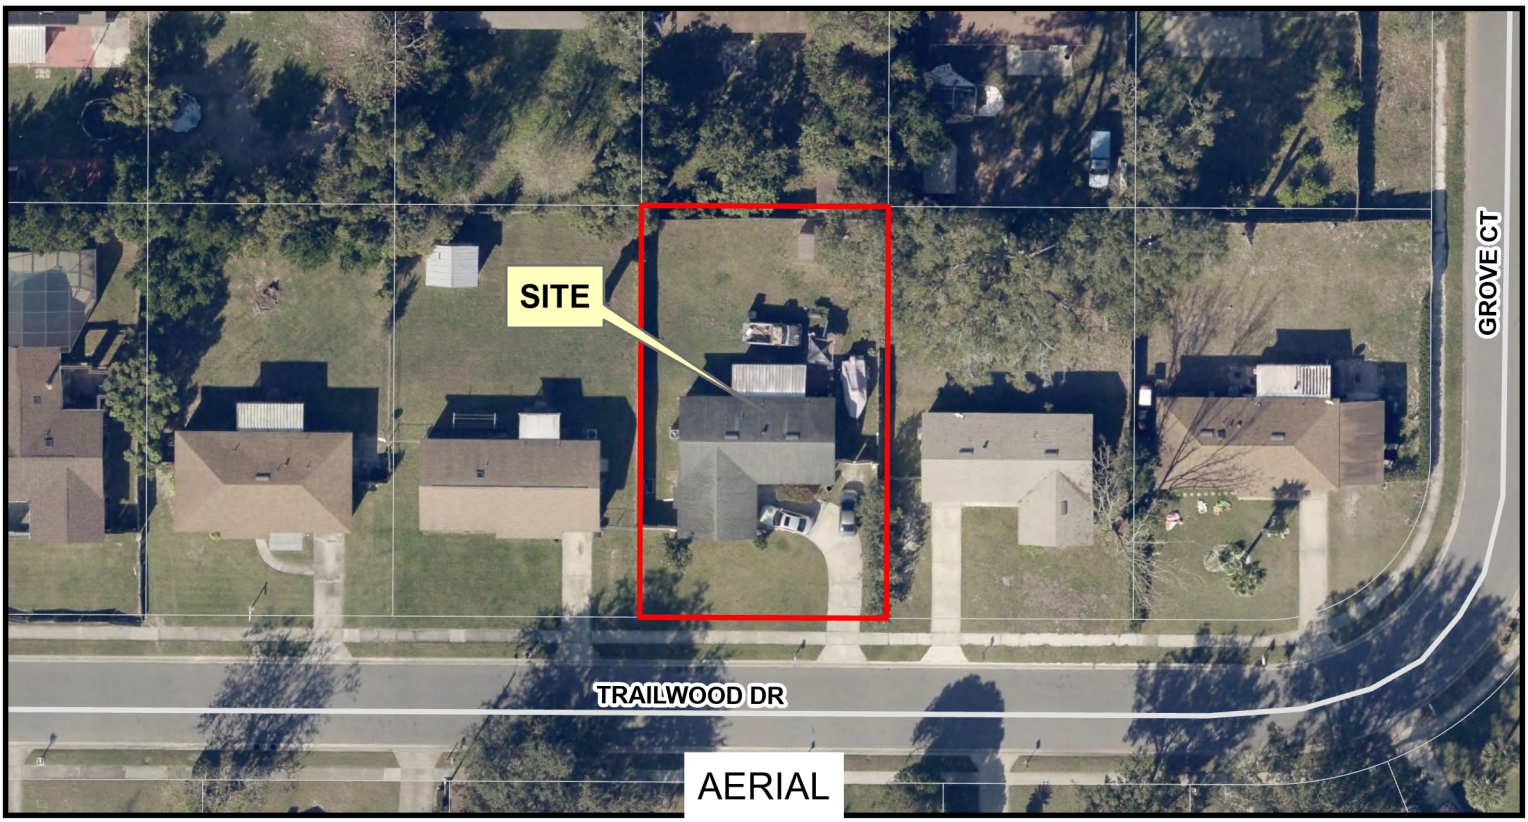

Date: 4/16/2024

Project: 618 Trailwood Dr
Layout: 3 Panel BOA