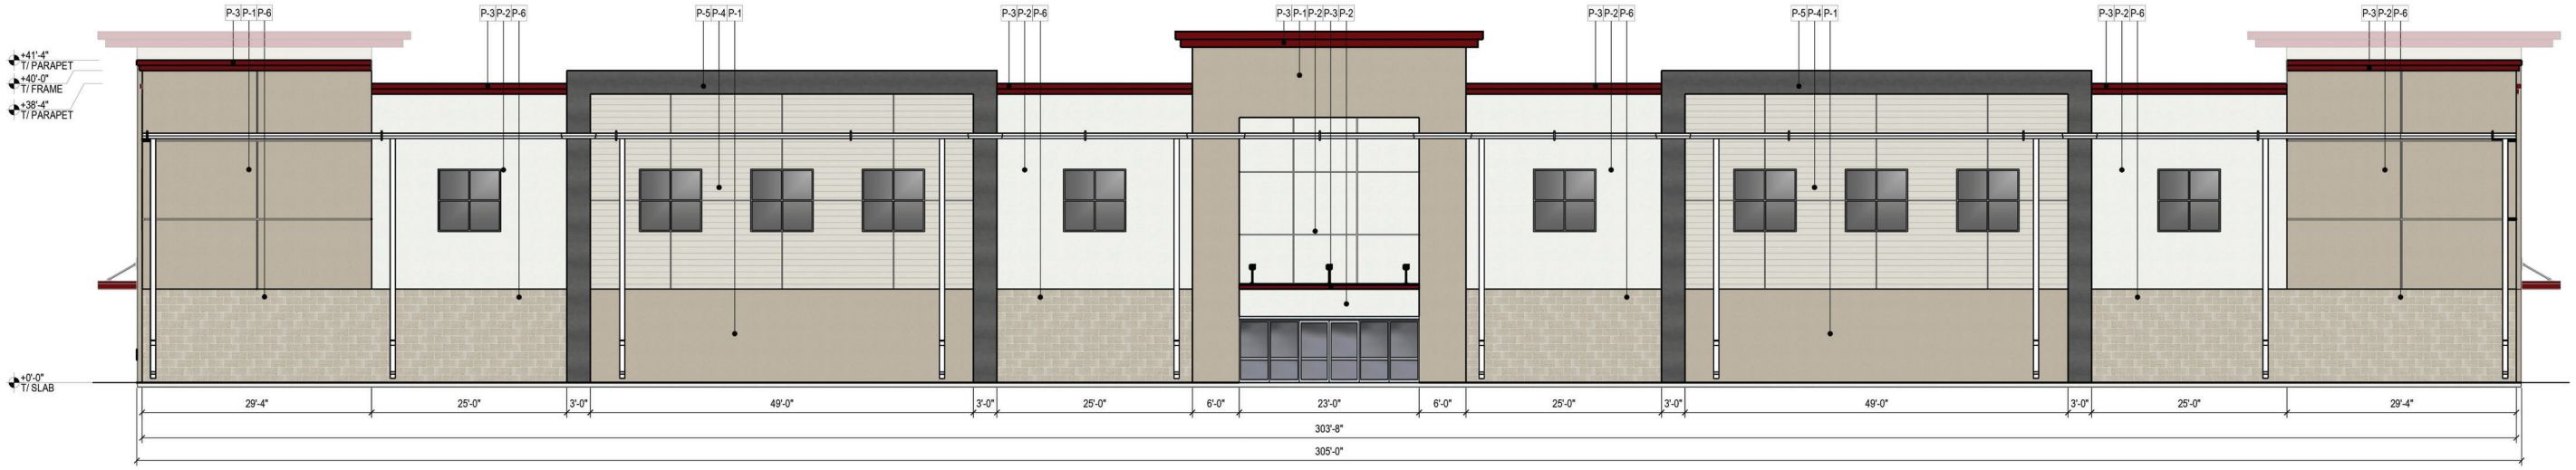

04 EAST ELEVATION
3/32" = 1'

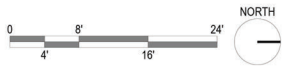

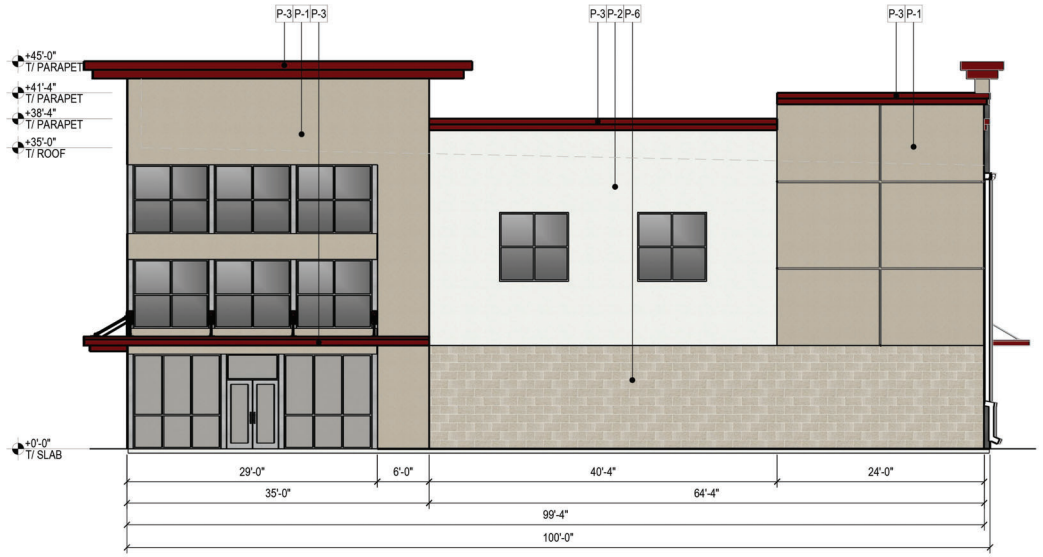

02 SOUTH ELEVATION
3/32" = 1'

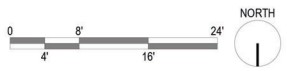

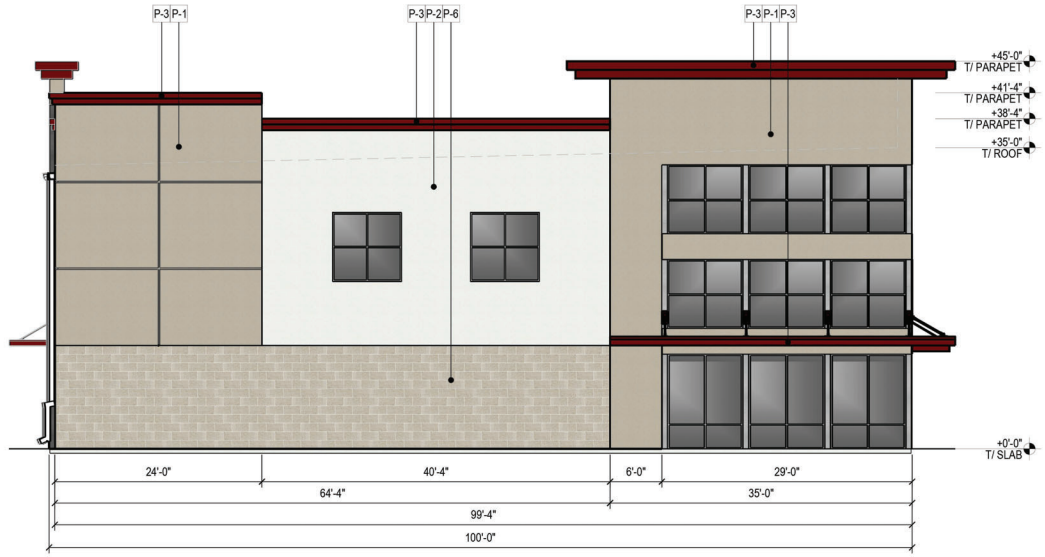

03 NORTH ELEVATION
3/32" = 1'

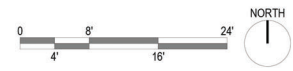

SWATCHES

- EIFS - Balanced Beige
- EIFS - Extra White
- FRAME - Peppercorn
- PARAPET CAP AWNINGS - Maroon
- HARDIE - Drift of Mist
- CMU - Beige

ELEVATION FINISH LEGEND

CODE	DESCRIPTION	MANUFACTURER & SPECS	COLOR	NOTES
P-1	COLOR / PAINT	SHERWIN-WILLIAMS	SW7037 BALANCED BEIGE	
P-2	COLOR / PAINT	SHERWIN-WILLIAMS	SW7006 EXTRA WHITE	
P-3	COLOR / PAINT	TBD	MAROON	
P-4	HARDIE	SHERWIN-WILLIAMS	SW9166 DRIFT OF MIST	
P-5	COLOR / PAINT	SHERWIN-WILLIAMS	SW7674 PEPPERCORN	
P-6	CMU	TBD	BEIGE	

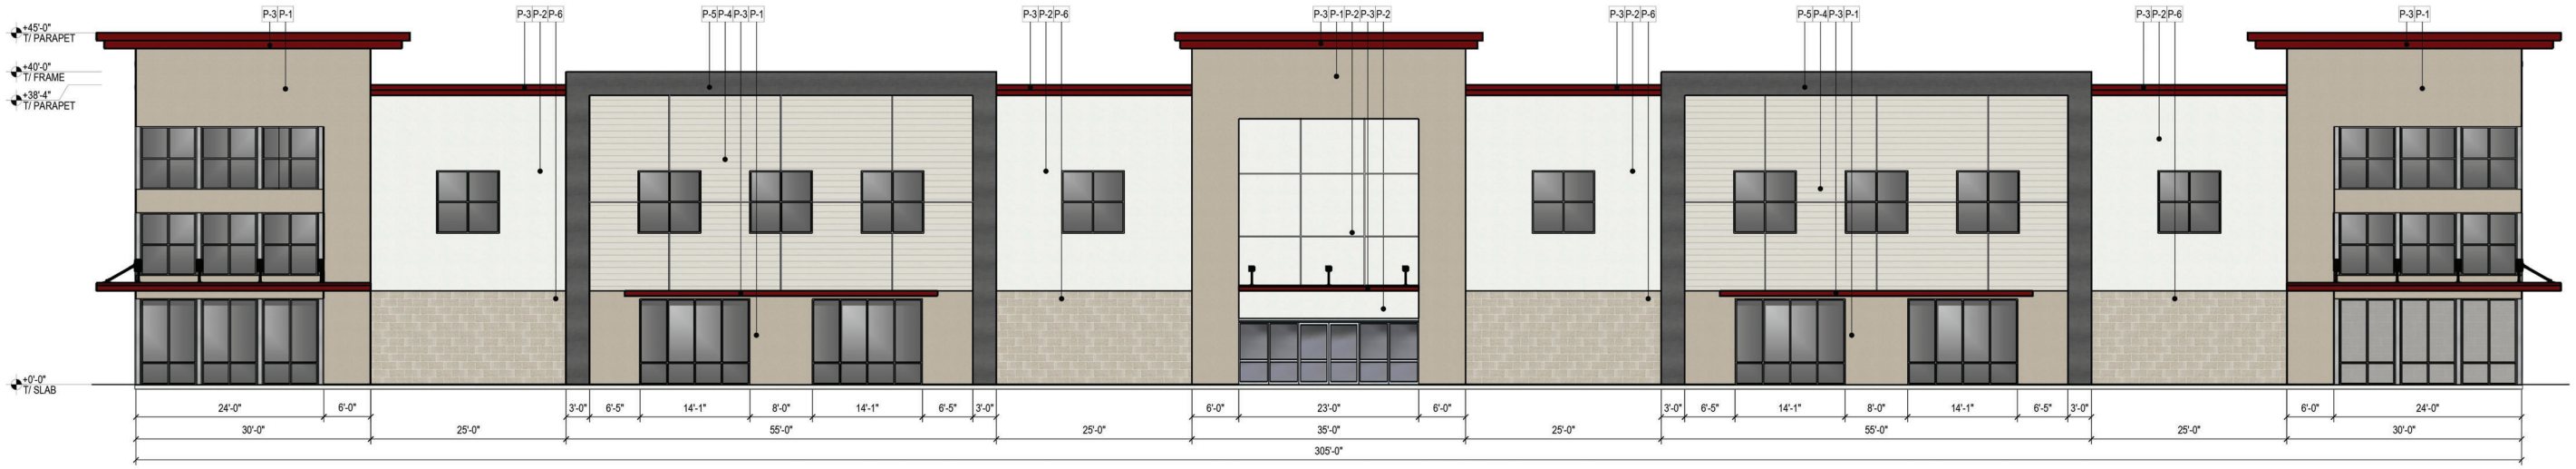

01 WEST ELEVATION
3/32" = 1'

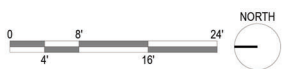

COPYRIGHT STATEMENT

These documents, their contents, and the ideas, designs, and concepts presented here-in are the property of ELEVEN18 Architecture and are issued only for the specific project noted on these documents. Holders of these documents that have established a mutually agreed contractual relationship with ELEVEN18 Architecture have been granted a limited license to reproduce these documents in relationship to the specific project referenced. All others are subject to US Copyright Law as defined by Title 17 of the United States Code and other regional laws as may apply. Any revisions, reproductions, modifications, or re-use of these documents without the express written consent of ELEVEN18 Architecture is prohibited by Law.

THESE ARE CONCEPTUAL DRAWINGS. EXACT DIMENSIONS TO BE DETERMINED WITH FINAL ENGINEERING AND ARCHITECTURAL DESIGNS.

ELEVEN 18 ARCHITECTURE
A WOMEN'S BUSINESS ENTERPRISE
FL License: AA26001884

Mailing Address:
424 E. Central Blvd. #542
Orlando, FL 32801
www.eleven18architecture.com

Physical Address:
1011 E. Colonial Dr. #307
Orlando, FL 32803
407-745-5300

© Copyright 2019 ELEVEN18 ARCHITECTURE, PL
All Rights Reserved Worldwide

PROJECT TITLE

TUSKAWILLA SELF-STORAGE

TUSKAWILLA ROAD AND AVERY LAKE DRIVE
WINTER SPRINGS, FL 32708

CLIENT

Chris Johnson

510 Superior Commerce
Point, Oviedo, FL 32765

ELEVEN18 PROJECT TEAM

LEAD:
Mark Sellers
407-745-5300
Msellers@eleven18architecture.com

TEAM:
Jamarious Smith
Dennis Tapcalap

REVISIONS

#	DATE	DESC.

A301
COLORED ELEVATIONS

TYPICAL EXTERNALLY VISIBLE ELEVATION

TYPICAL END ELEVATION- 15’

TYPICAL END ELEVATION- 30’

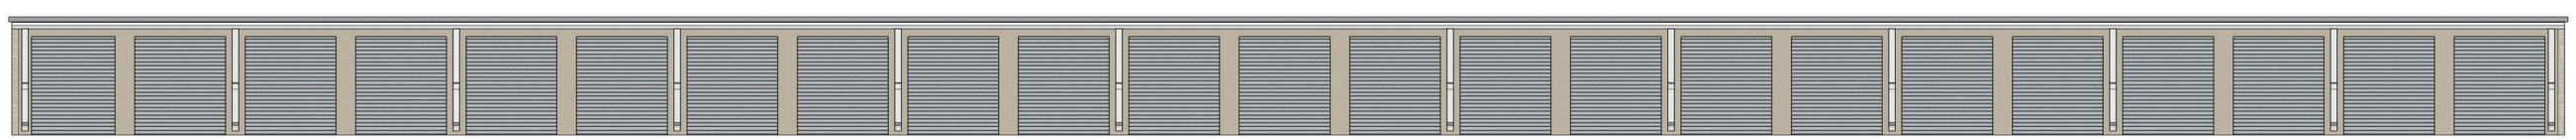

TYPICAL INTERNALLY VISIBLE ELEVATION

COPYRIGHT STATEMENT

These documents, their contents, and the ideas, designs, and concepts presented here-in are the property of ELEVEN18 Architecture and are issued only for the specific project noted on these documents. Holders of these documents that have established a mutually agreed contractual relationship with ELEVEN18 Architecture have been granted a limited license to reproduce these documents in relationship to the specific project referenced. All others are subject to US Copyright Law as defined by Title 17 of the United States Code and other regional laws as may apply. Any revisions, reproductions, modifications, or re-use of these documents without the express written consent of ELEVEN18 Architecture is prohibited by Law.

THESE ARE CONCEPTUAL DRAWINGS. EXACT DIMENSIONS TO BE DETERMINED WITH FINAL ENGINEERING AND ARCHITECTURAL DESIGNS.

ELEVEN 18 ARCHITECTURE
A WOMEN'S BUSINESS ENTERPRISE
FL License: AA26001884

Mailing Address
424 E. Central Blvd. #542
Orlando, FL 32801
www.eleven18architecture.com

Physical Address
1011 E. Colonial Dr. #307
Orlando, FL 32803
407-745-5300

© Copyright 2019 ELEVEN18 ARCHITECTURE, PL
All Rights Reserved Worldwide

PROJECT TITLE

TUSKAWILLA SELF-STORAGE

TUSKAWILLA ROAD AND AVERY LAKE DRIVE
WINTER SPRINGS, FL 32708

CLIENT

Chris Johnson

510 Superior Commerce Point, Oviedo, FL 32765

ELEVEN18 PROJECT TEAM

LEAD:
Mark Sellers
407-745-5300
Msellers@eleven18architecture.com

TEAM:
Jamarious Smith
Dennis Tapcalap

REVISIONS

#	DATE	DESC.

A302
SINGLE STORY ELEVATIONS

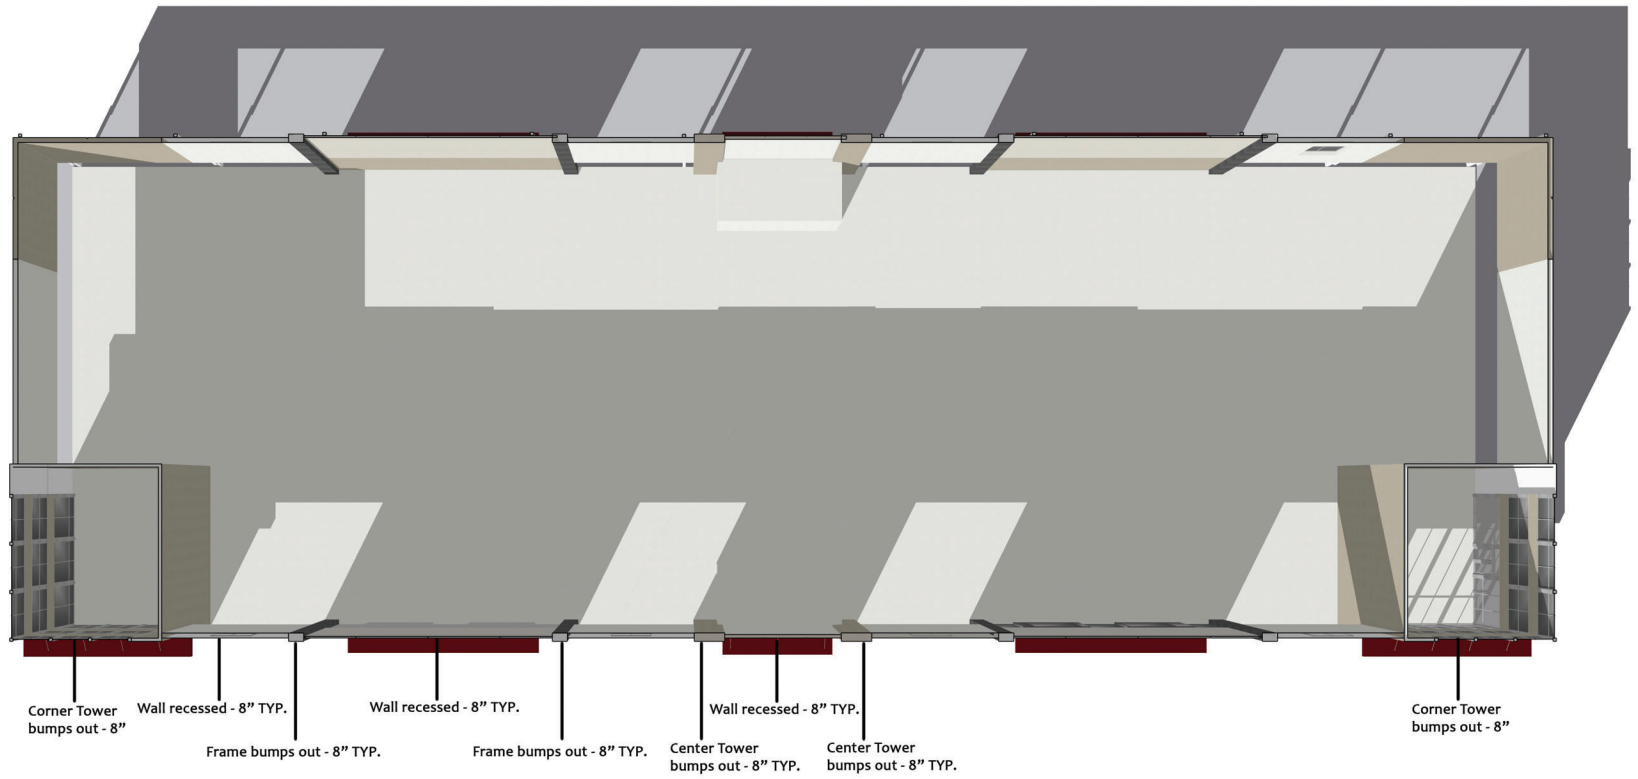

PLAN VIEW

COPYRIGHT STATEMENT

These documents, their contents, and the ideas, designs, and concepts presented here-in are the property of ELEVEN18 Architecture and are issued only for the specific project noted on these documents. Holders of these documents that have established a mutually agreed contractual relationship with ELEVEN18 Architecture have been granted a limited license to reproduce these documents in relationship to the specific project referenced. All others are subject to US Copyright Law as defined by Title 17 of the United States Code and other regional laws as may apply. Any revisions, reproductions, modifications, or re-use of these documents without the express written consent of ELEVEN18 Architecture is prohibited by Law.

THESE ARE CONCEPTUAL DRAWINGS. EXACT DIMENSIONS TO BE DETERMINED WITH FINAL ENGINEERING AND ARCHITECTURAL DESIGNS.

ELEVEN 18 ARCHITECTURE
A WOMEN'S BUSINESS ENTERPRISE
FL License: AA26001884

Mailing Address:
424 E. Central Blvd. #542
Orlando, FL 32801
www.eleven18architecture.com

Physical Address:
1011 E. Colonial Dr. #307
Orlando, FL 32803
407-745-5300

© Copyright 2019 ELEVEN18 ARCHITECTURE, PL
All Rights Reserved Worldwide

PROJECT TITLE

TUSKAWILLA SELF-STORAGE

TUSKAWILLA ROAD AND
AVERY LAKE DRIVE
WINTER SPRINGS, FL 32708

CLIENT

Chris Johnson

510 Superior Commerce
Point, Oviedo, FL 32765

ELEVEN18 PROJECT TEAM

LEAD:
Mark Sellers
407-745-5300
Msellers@eleven18architecture.com

TEAM:
Jamarious Smith
Dennis Tapcalap

REVISIONS

#	DATE	DESC.

A201

PLAN NARRATIVE

PERSPECTIVE VIEW 1

TUSKAWILLA SELF STORAGE
STORAGE FACILITY

TUSKAWILLA ROAD, WINTER SPRINGS, FL 32708

2023-02-20

ELEVEN 18 ARCHITECTURE
A WOMEN'S BUSINESS ENTERPRISE