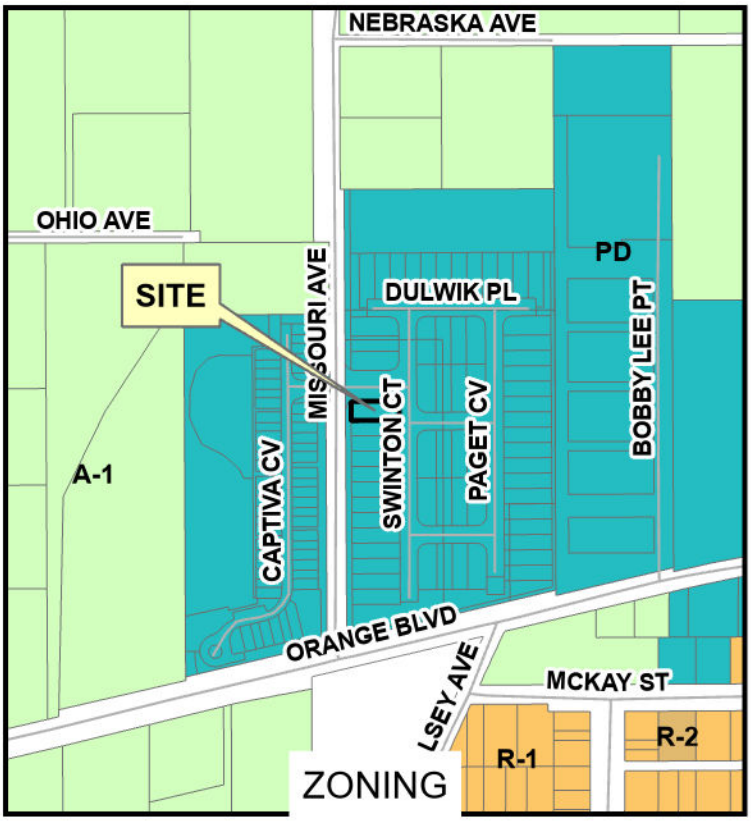

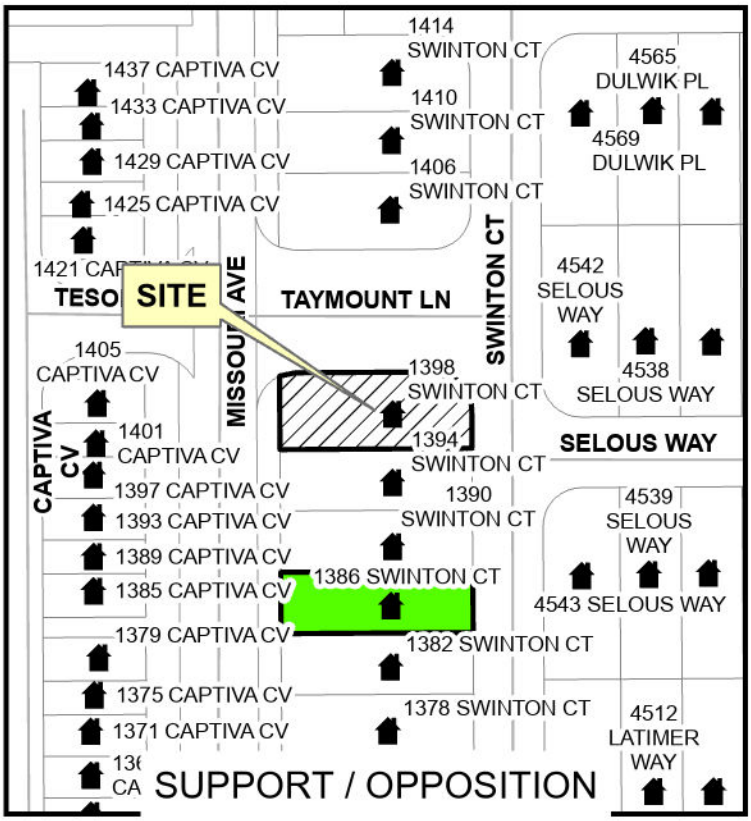

SAURABH PACHAURI &
BINDU SHARMA
1398 SWINTON CT
SANFORD, FL 32771

SEMINOLE COUNTY
BOARD OF ADJUSTMENT
APRIL 28, 2025

LEGEND

- A-1
- R-1
- R-2
- PD
- Support

N

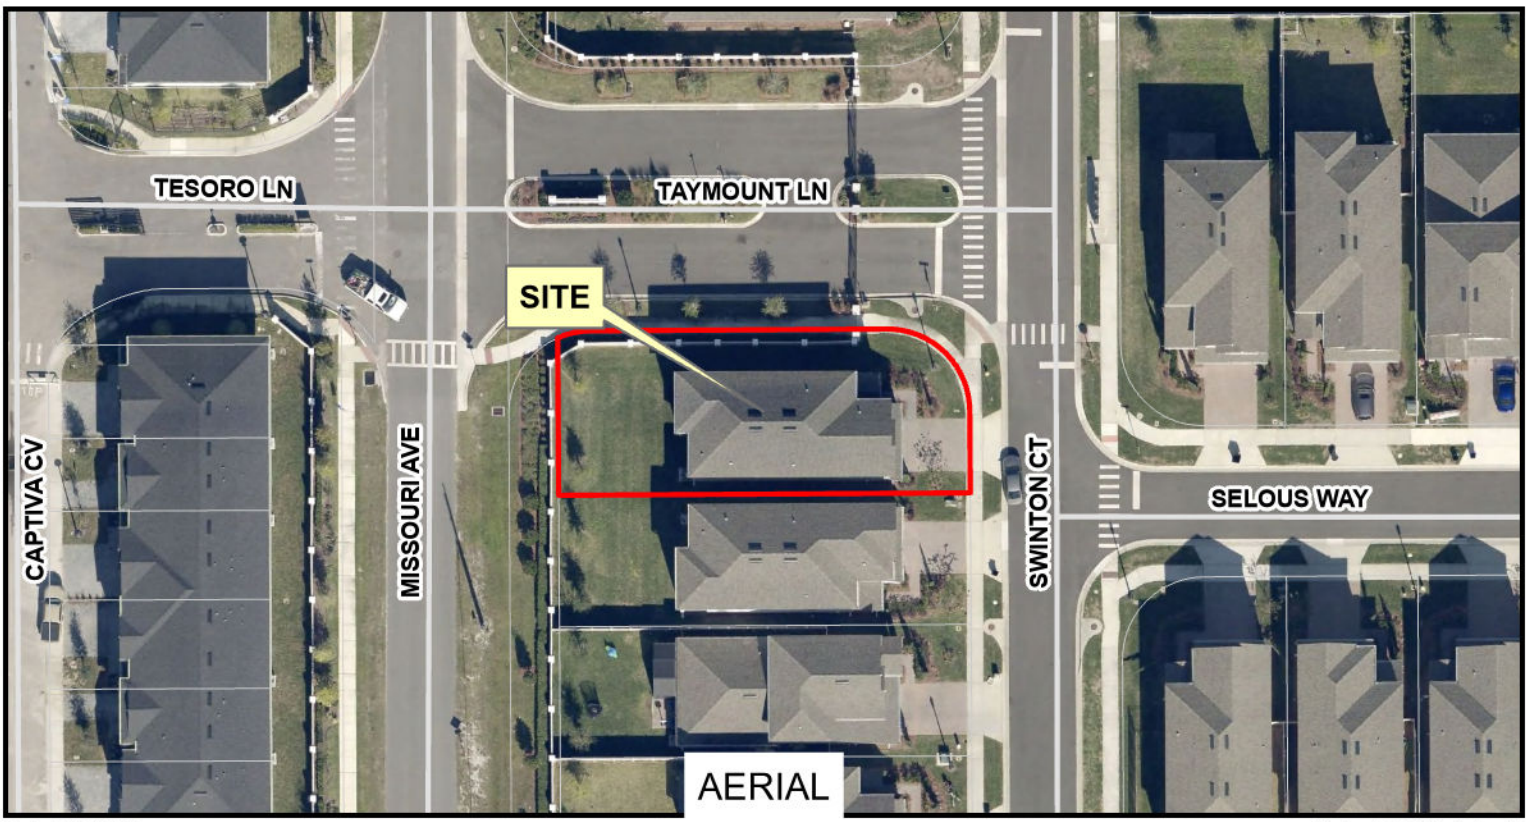

Date: 3/18/2025

Project: 1398 Swinton Ct
Layout: 3 Panel BOA