ZONING

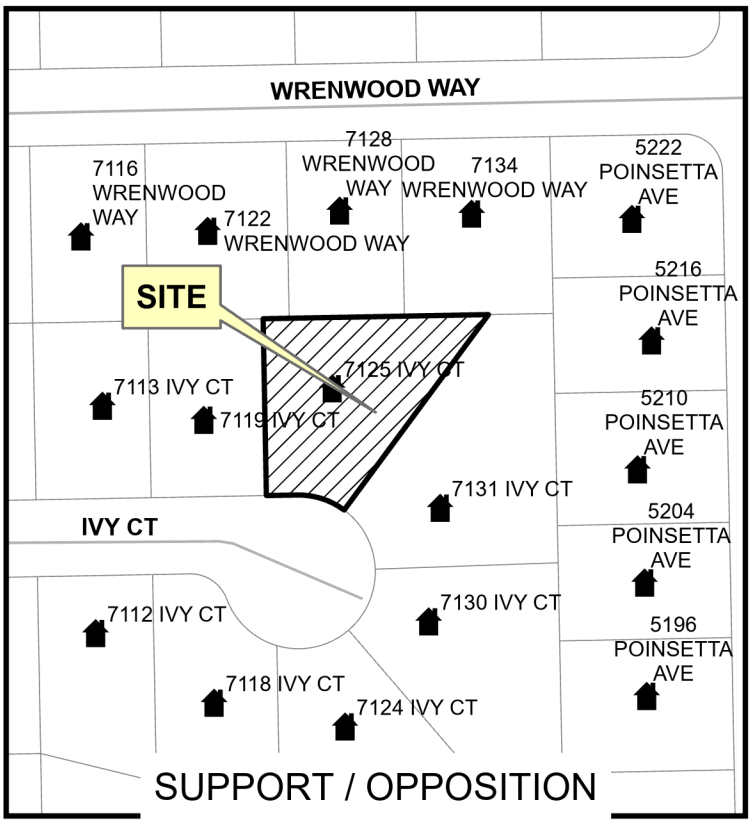

SUPPORT / OPPOSITION

ALAN MIGLIARATO
7125 IVY CT
WINTER PARK, FL 32792

SEMINOLE COUNTY
BOARD OF ADJUSTMENT
MAY 20, 2024

LEGEND

R-1A

R-1

N

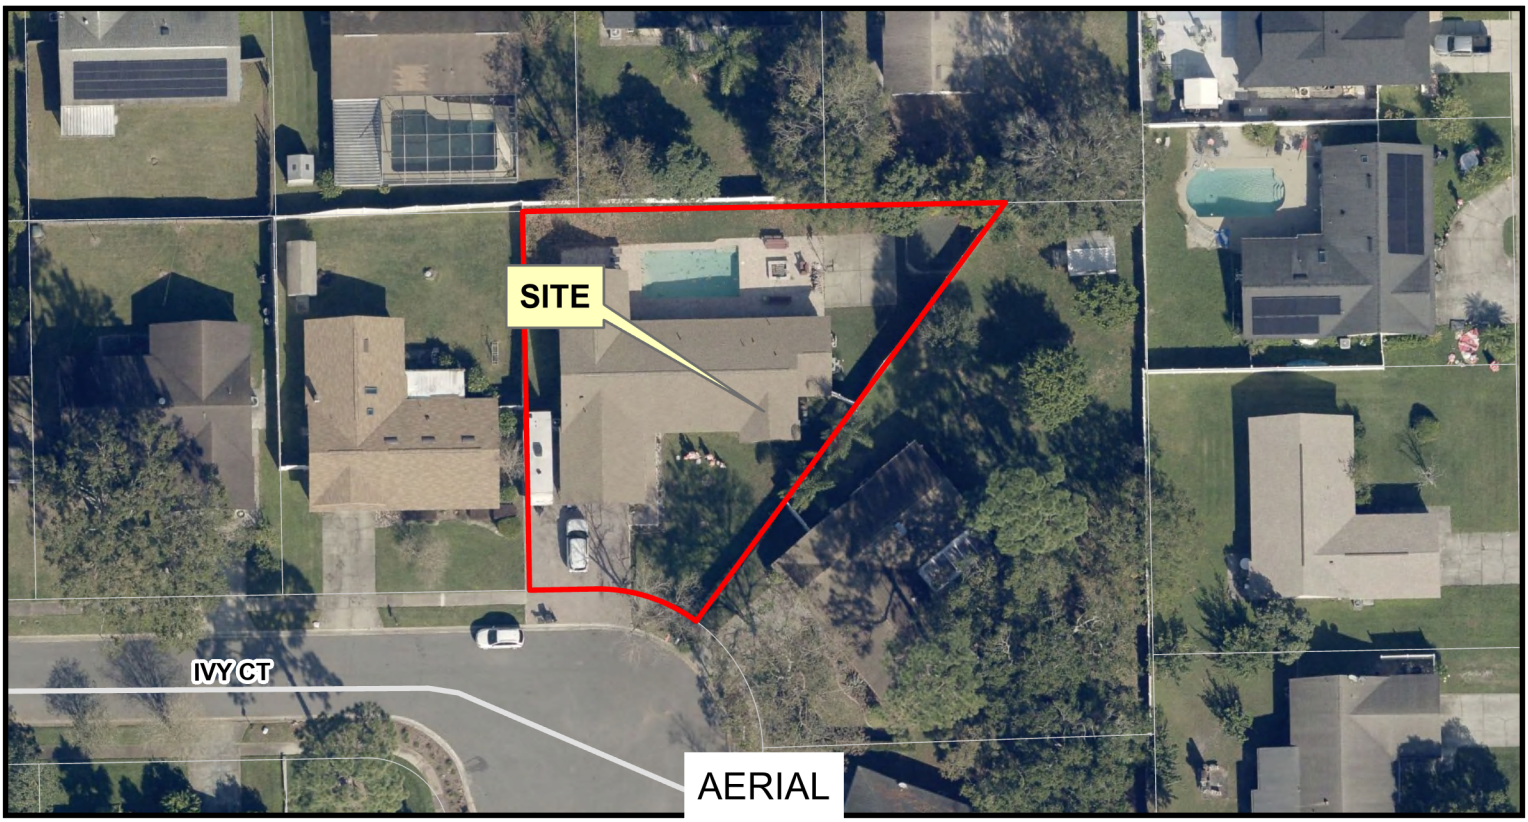

AERIAL

Date: 4/16/2024

Project: 7125 Ivy Ct
Layout: 3 Panel BOA