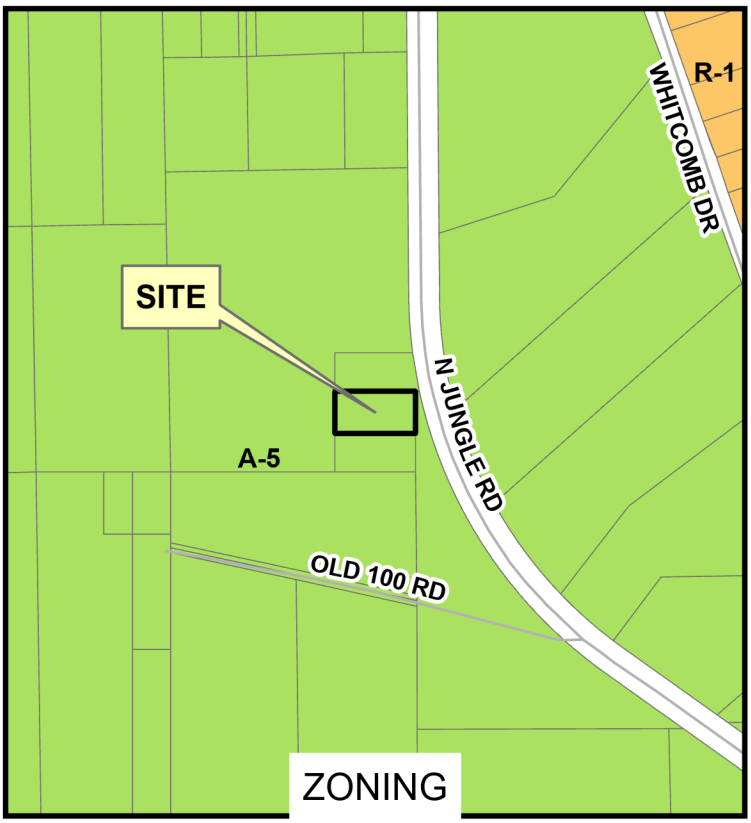

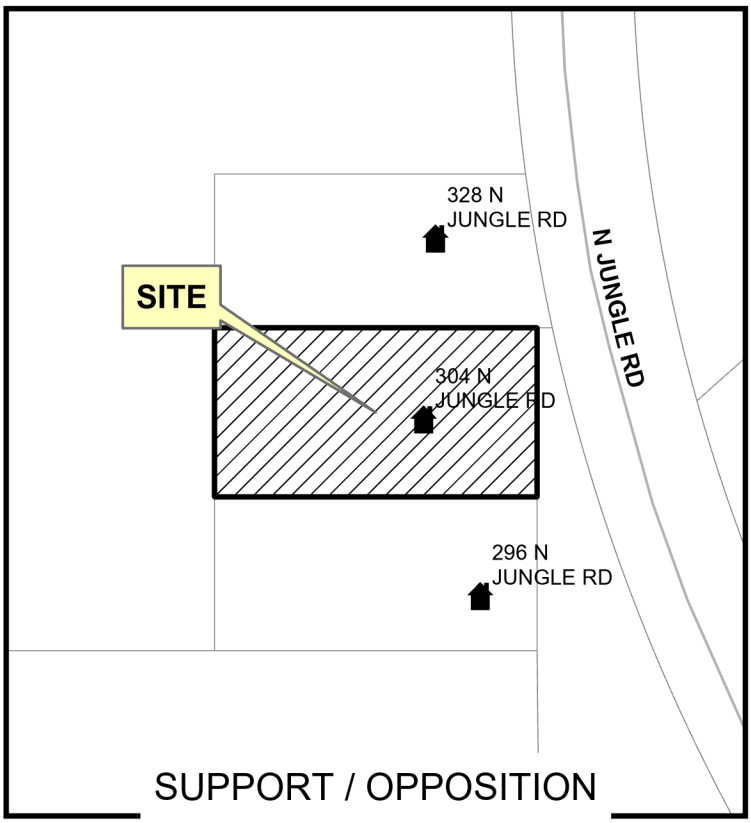

BRETT BAXTER
304 N JUNGLE RD
GENEVA, FL 32732

SEMINOLE COUNTY
BOARD OF ADJUSTMENT
MAY 20, 2024

LEGEND

- A-5
- R-1

N

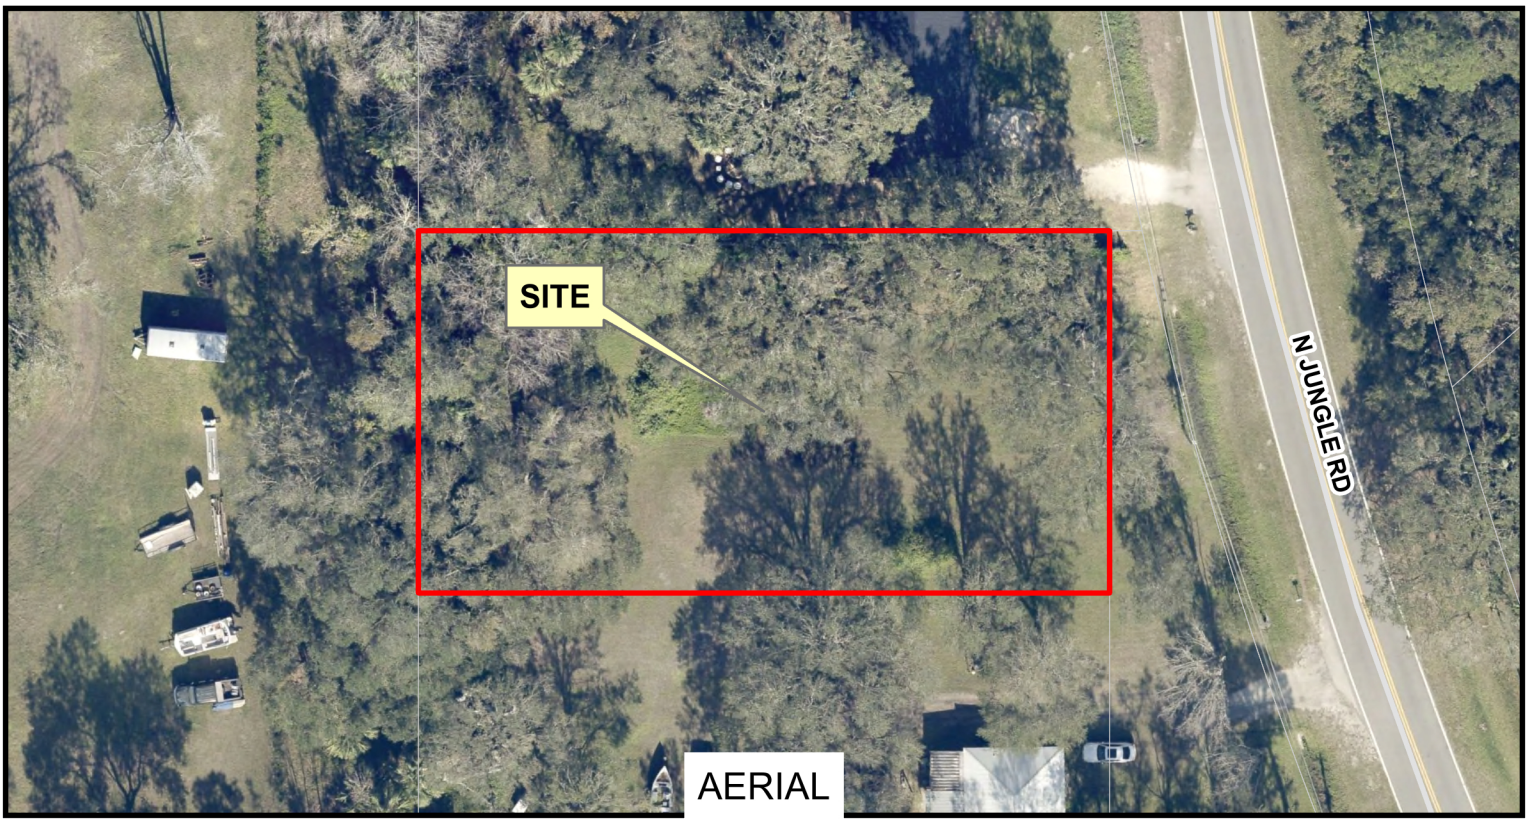

Date: 4/16/2024

Project: 304 N Jungle Rd
Layout: 3 Panel BOA