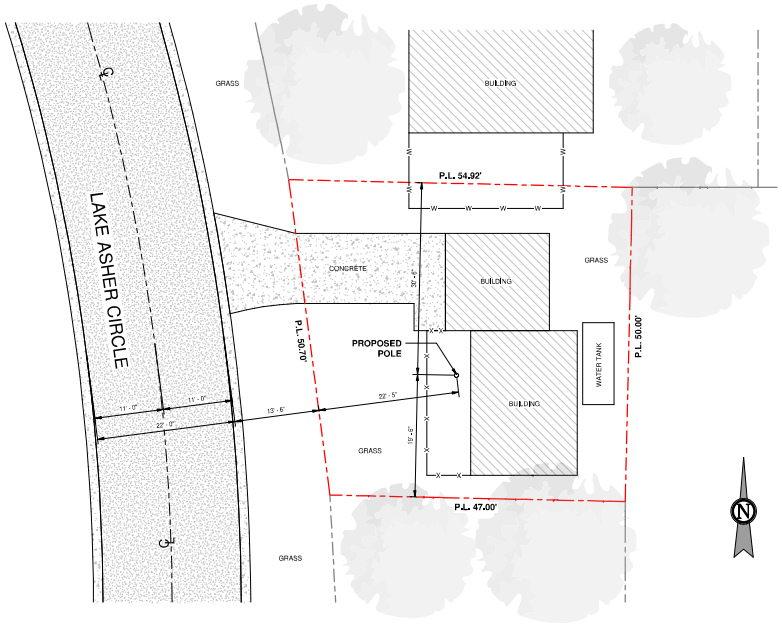

1 SITE PLAN
1/8" = 1'-0"

LEGEND

- PROPERTY LINE
- STREET LINE
- BUILDING
- CONCRETE
- ASPHALT
- CHAIN LINK FENCE
- WOOD FENCE

Licensed Structural Engineers

7505 FANNIN STREET SUITE 440
HOUSTON, TX 77054
(713) 999 5384

SITE PLAN "BEAR LAKE WTP"

1345 Lake Asher Cir, Apopka, FL 32703, USA

No.	Description	Date

SITE PLAN

Project Number	TSE-2021-3782
Date	06-21-24
Drawn By	Author
Checked By	Checker

A1.01

Scale	As indicated

Drawings and written material appearing herein constitute original and unpublished work of the Architect and may not be duplicated, used or disclosed without written consent of the Architect

This is a 30"x42" size sheet. Any other size is not full scale.