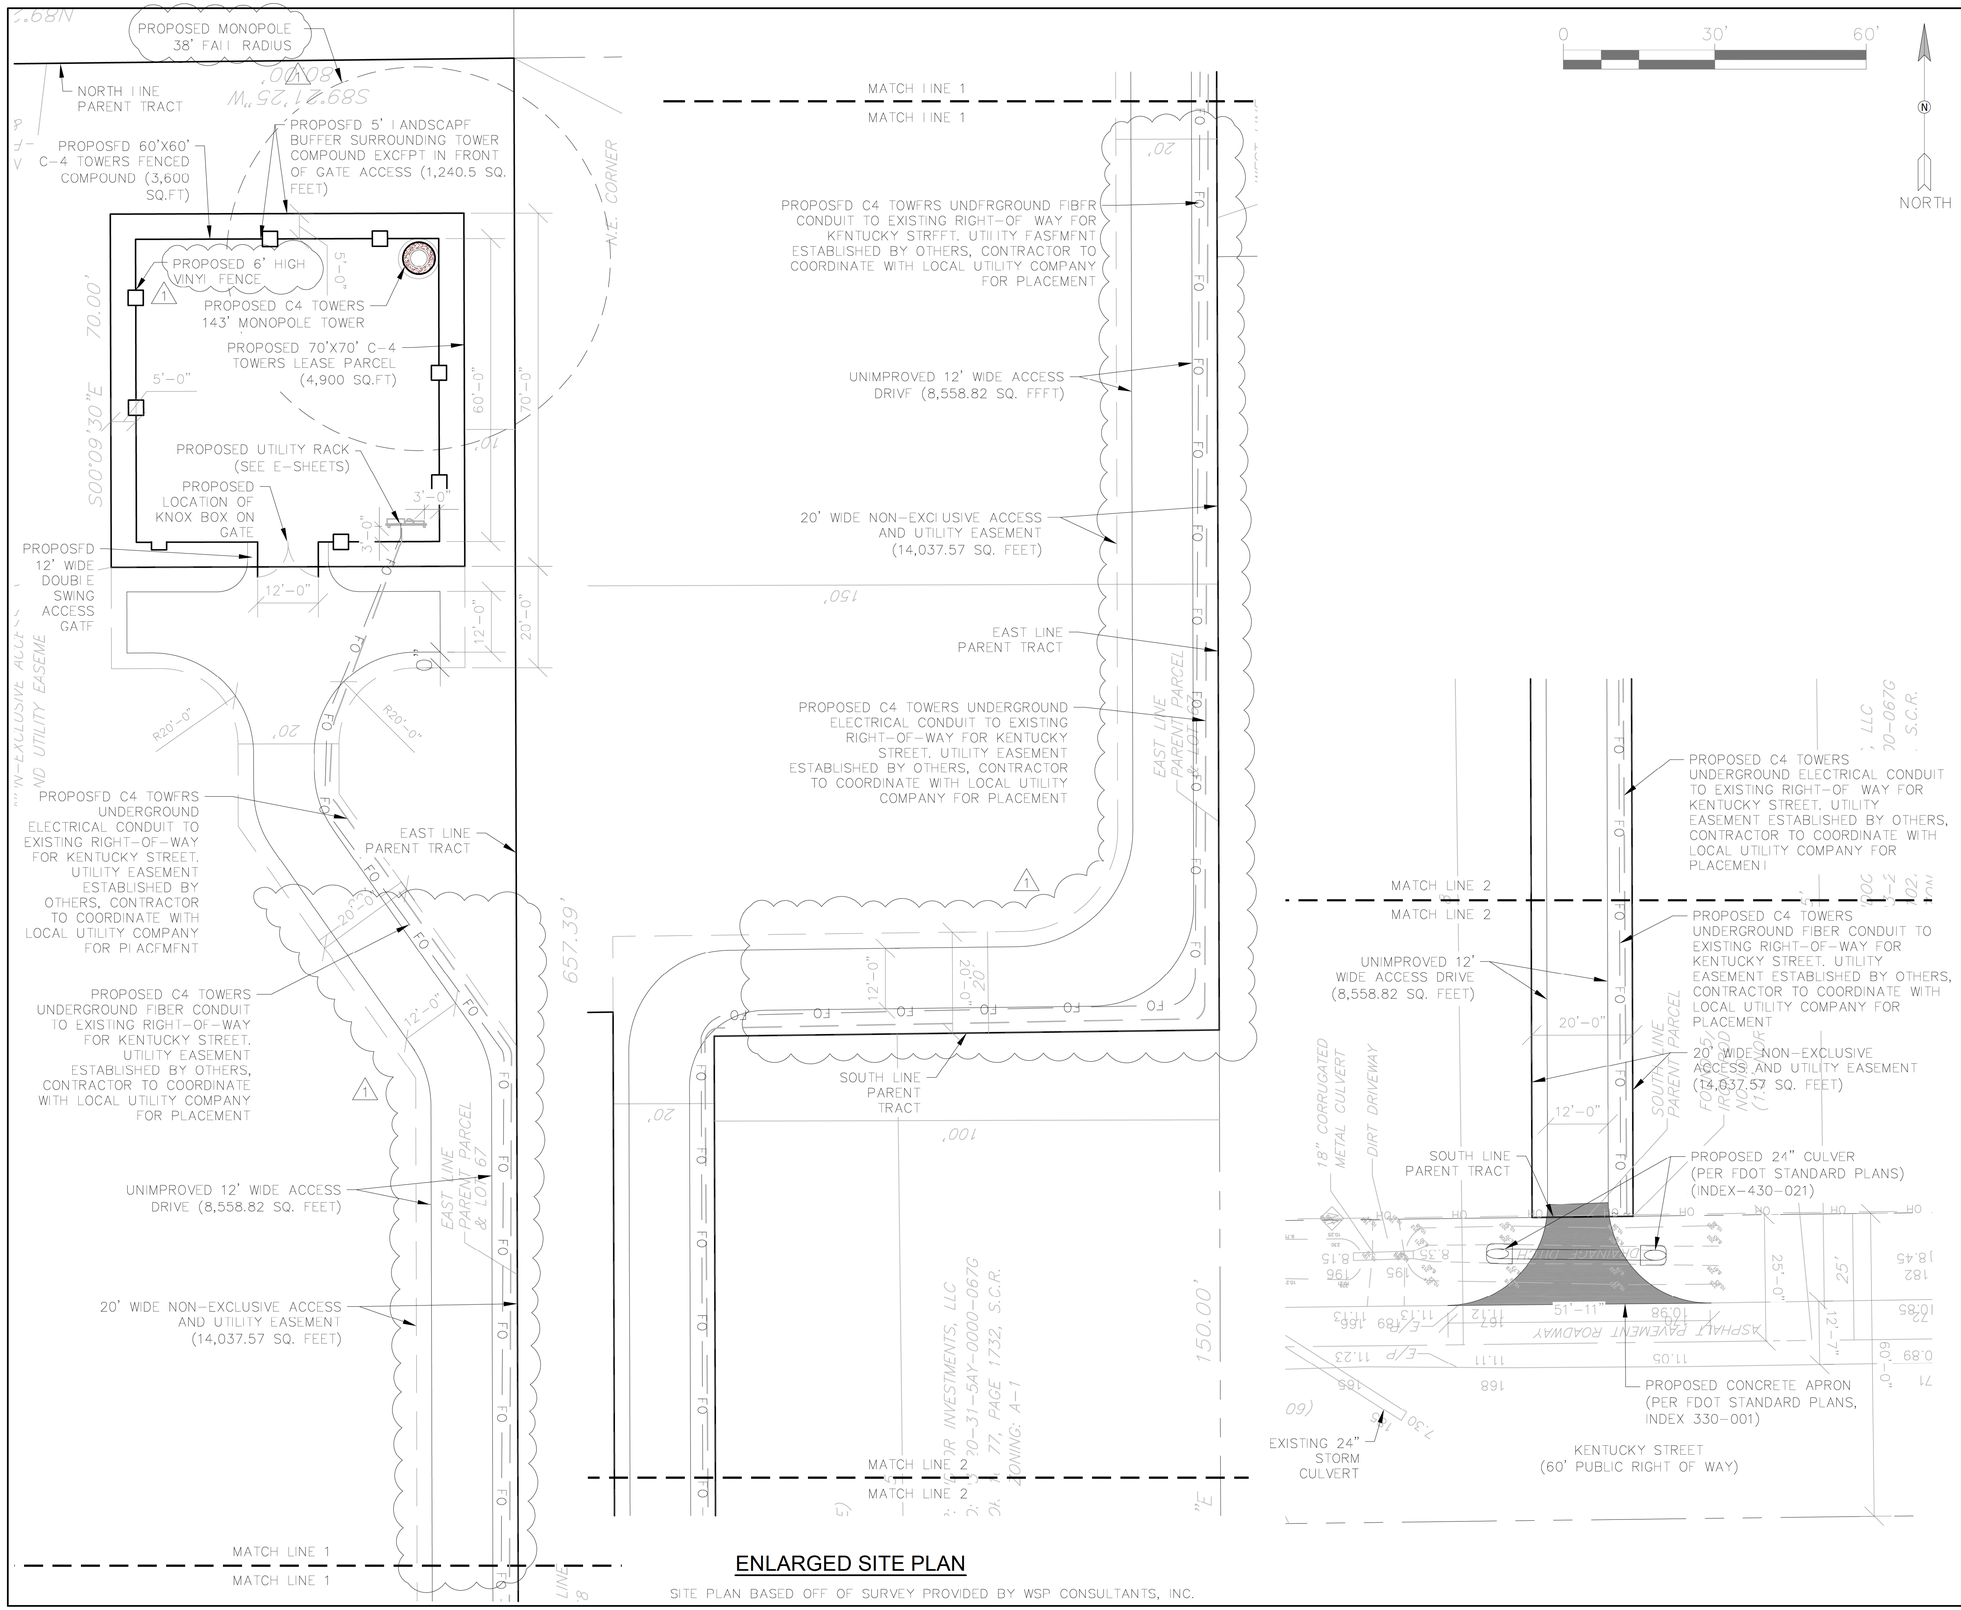

ENLARGED SITE PLAN

SITE PLAN BASED OFF OF SURVEY PROVIDED BY WSP CONSULTANTS, INC.

C4 TOWERS, LLC

1123 SOLANA AVENUE
WINTER PARK, FL 32789

PLANS PREPARED BY:

DANIEL DESIGN & ASSOCIATES, LLC
7901 4TH STREET N, SUITE 300
ST. PETERSBURG, FLORIDA 33702
PHONE #: 561-360-0724

REGISTRATION #: L25000268664

REVISIONS

REV	DATE	DESCRIPTION
1	2-16-2026	PER REVIEWERS REQUEST
2	5-18-2026	PER REVIEWERS REQUEST

SEAL:

SYED KHAJA HANEEFUDDIN LICENSE No83669 STATE OF FLORIDA PROFESSIONAL ENGINEER

Syed K Haneefuddin

Digitally signed by Syed K Haneefuddin
Date: 2026.05.20 00:05:09 -05'00'

THIS ITEM HAS BEEN DIGITALLY SIGNED AND SEALED BY SYED KHAJA HANEEFUDDIN, P.E. ON THE DATE INDICATED HERE: PRINTED COPIES OF THIS DOCUMENT ARE NOT CONSIDERED SIGNED AND SEALED AND THE SIGNATURE MAY NOT BE VERIFIED ON ANY ELECTRONIC COPIES

CURRENT ISSUE DATE: DECEMBER 2025

PROJECT DATA:

LICENSURE: SYED K. HANEEFUDDIN, P.E. — PE #: 83669

ISSUE FOR:

ZONING DRAWINGS

PROJECT INFORMATION:

C4348 KENTUCKY STREET
FL1B0BA - S - KENTUCKY

KENTUCKY STREET
SANFORD, FLORIDA 32773
SEMINOLE COUNTY

SHEET TITLE:

ENLARGE SITE PLAN

DRAWN BY:	CHECK BY:	DWG NO.	REV NO.
GD	SKH	102	

SCALE:	APPROVED BY:	SHEET NUMBER
AS SHOWN	SKH	SP-1