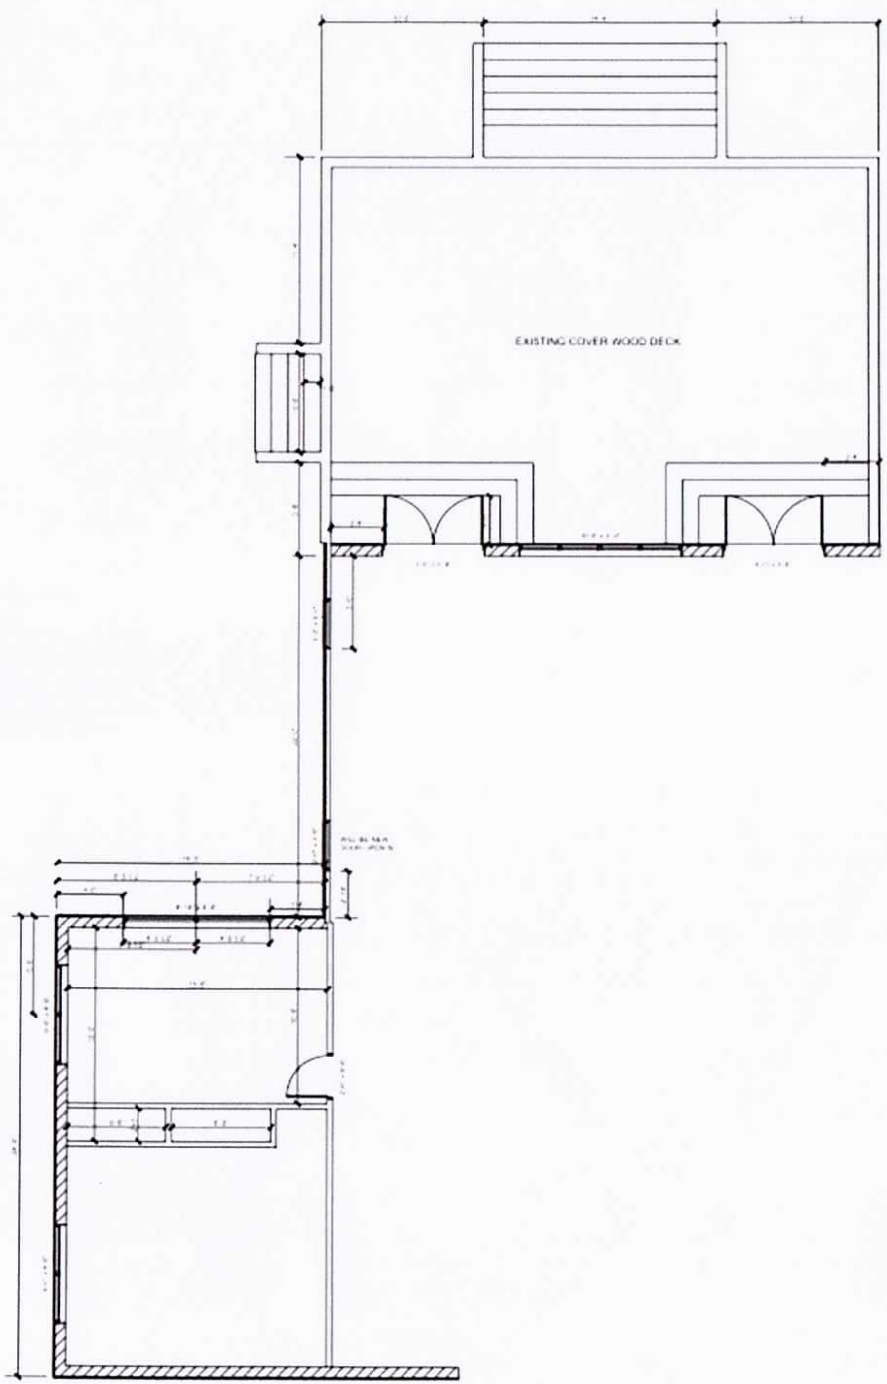

EXISTING

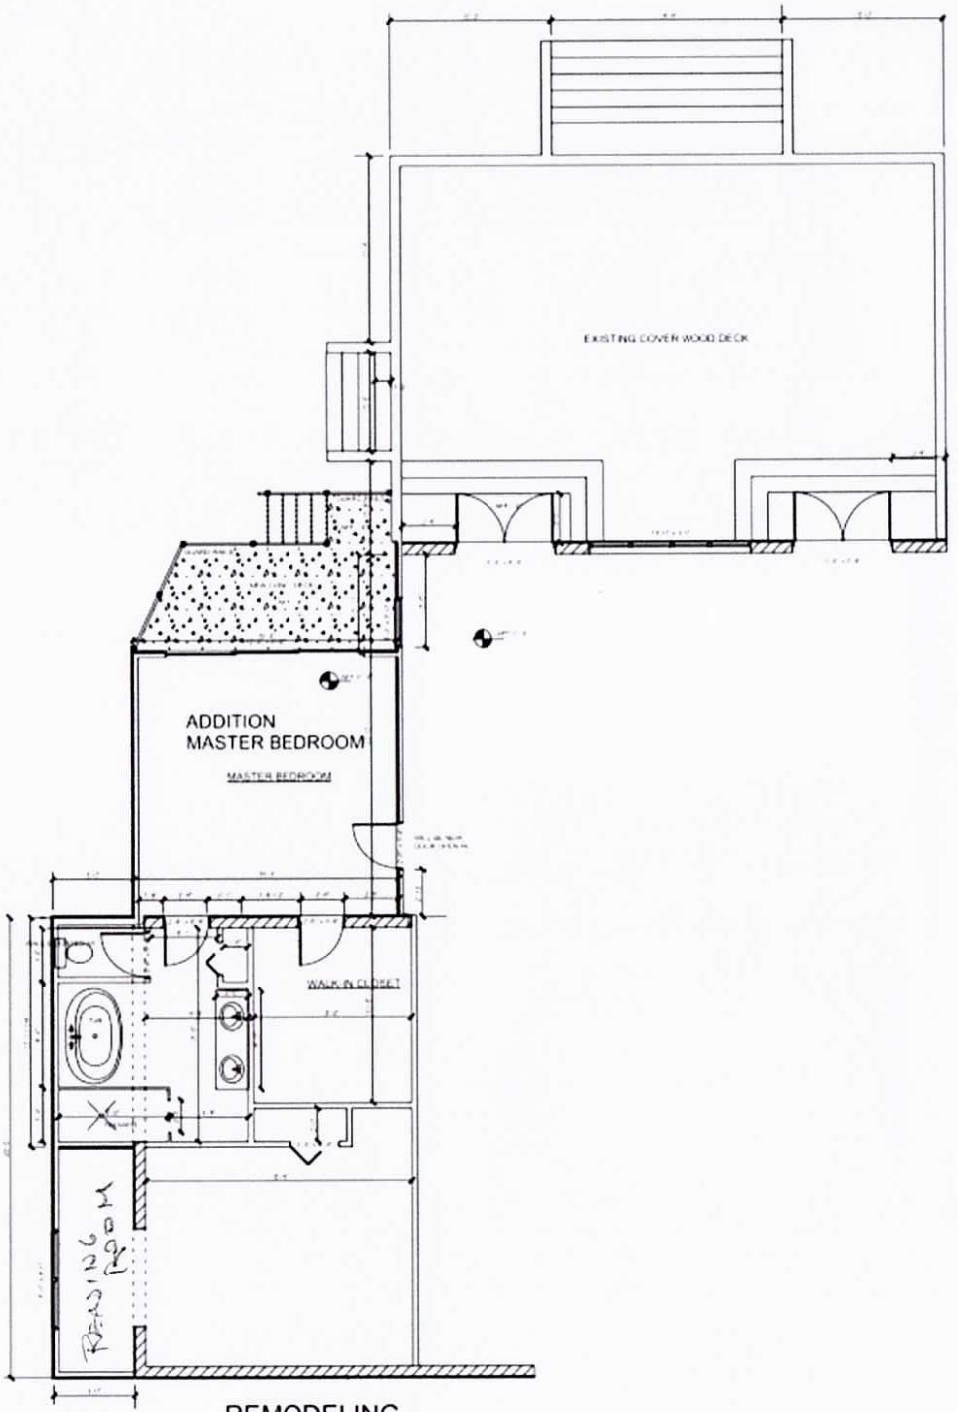
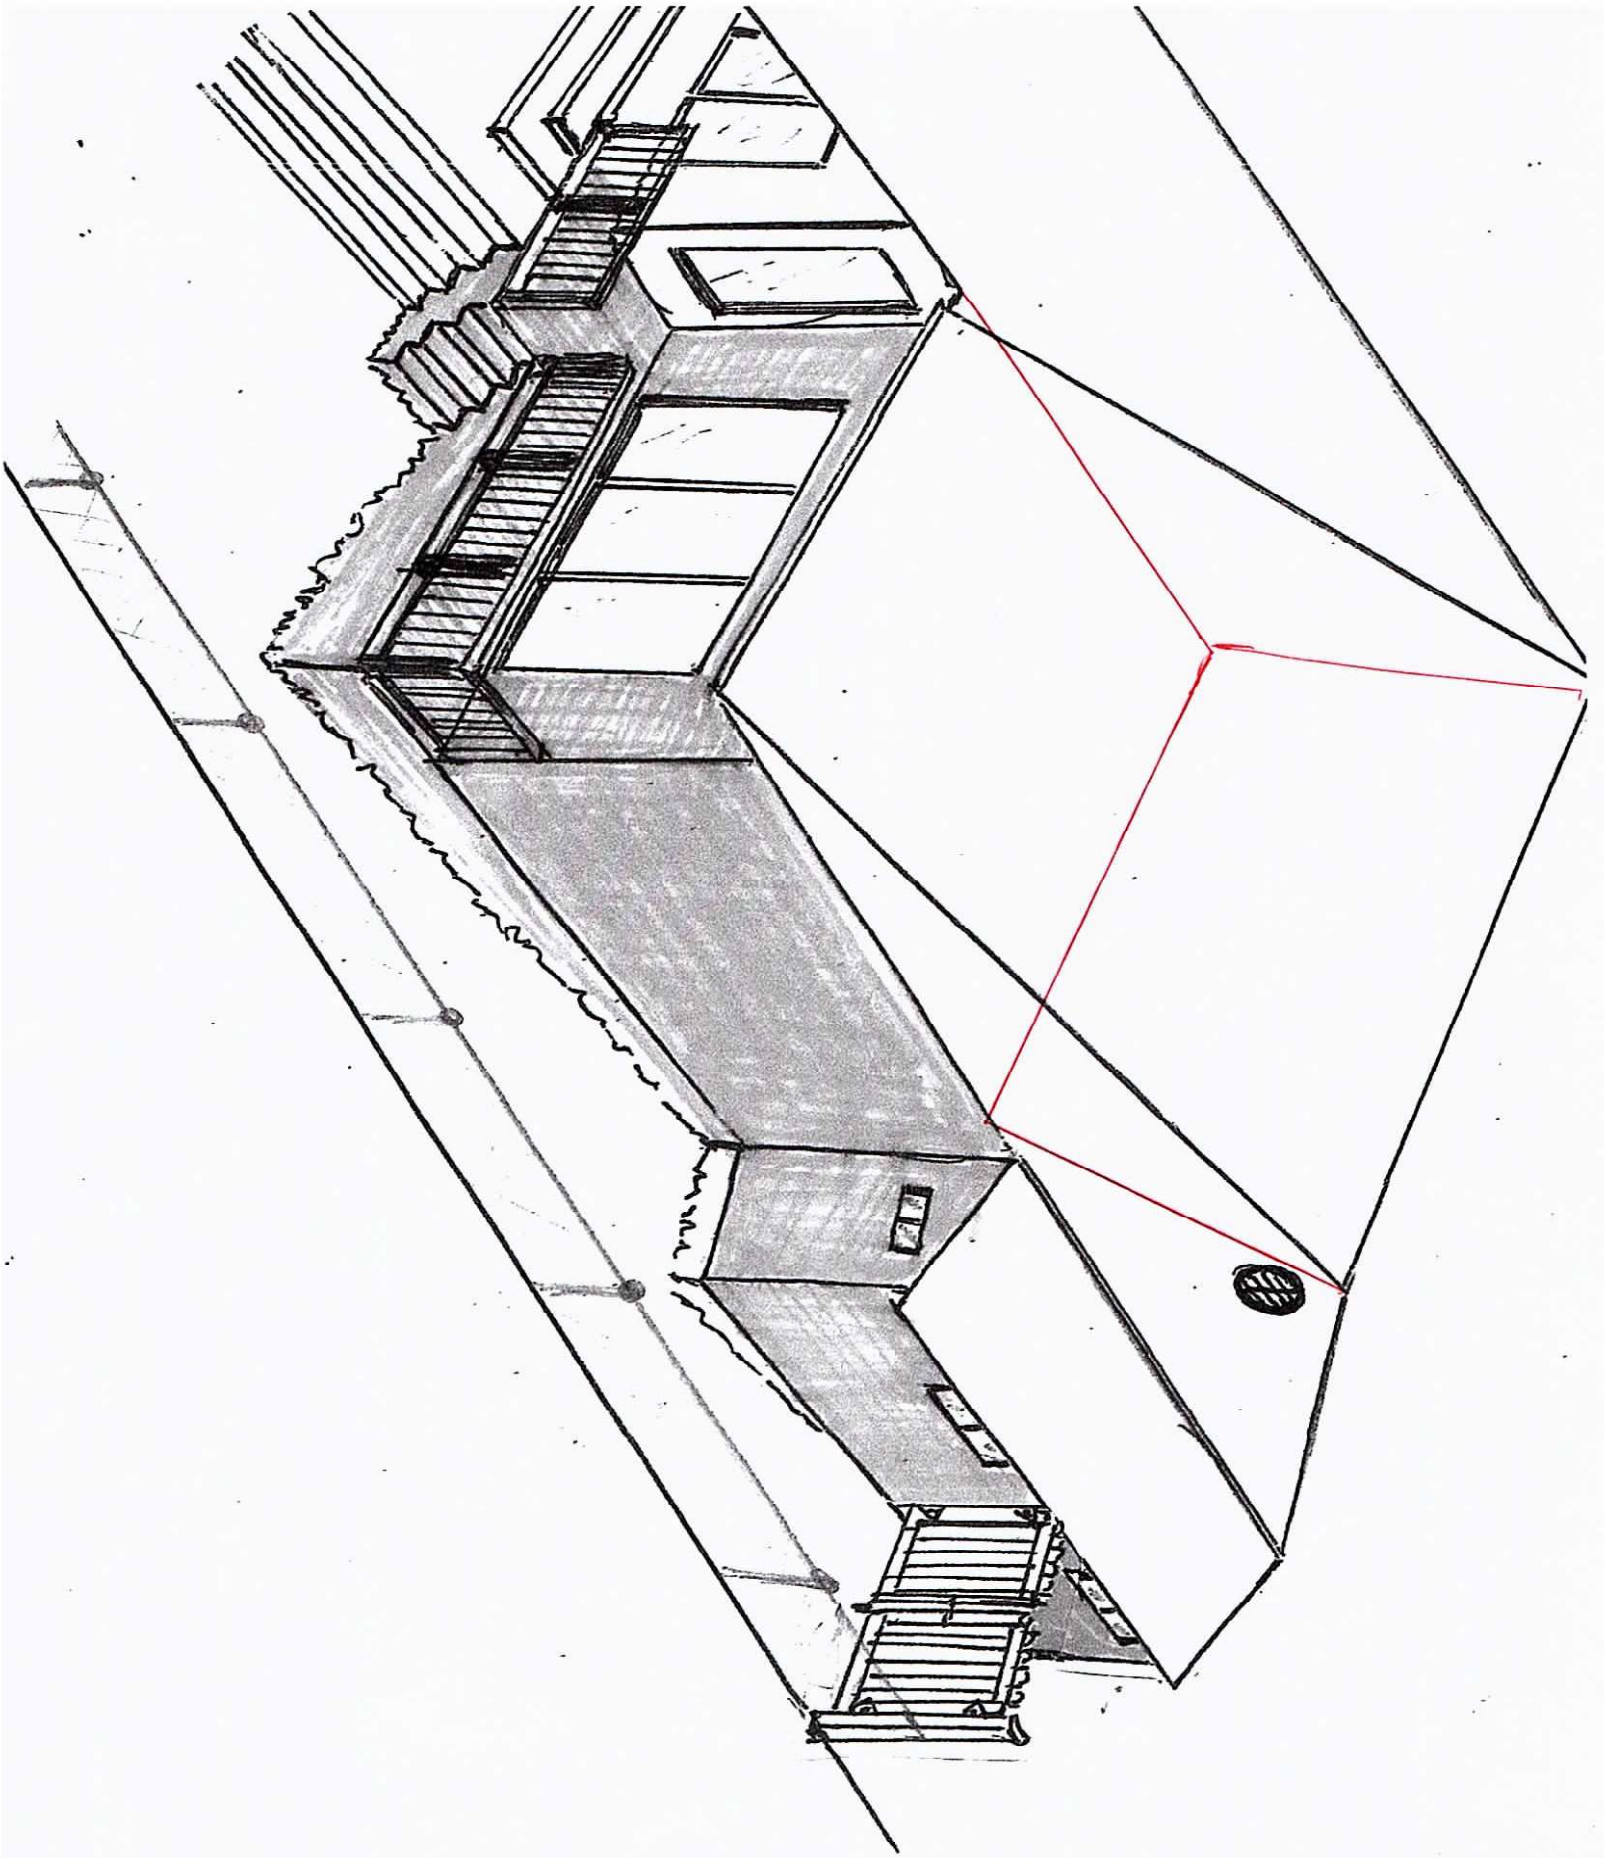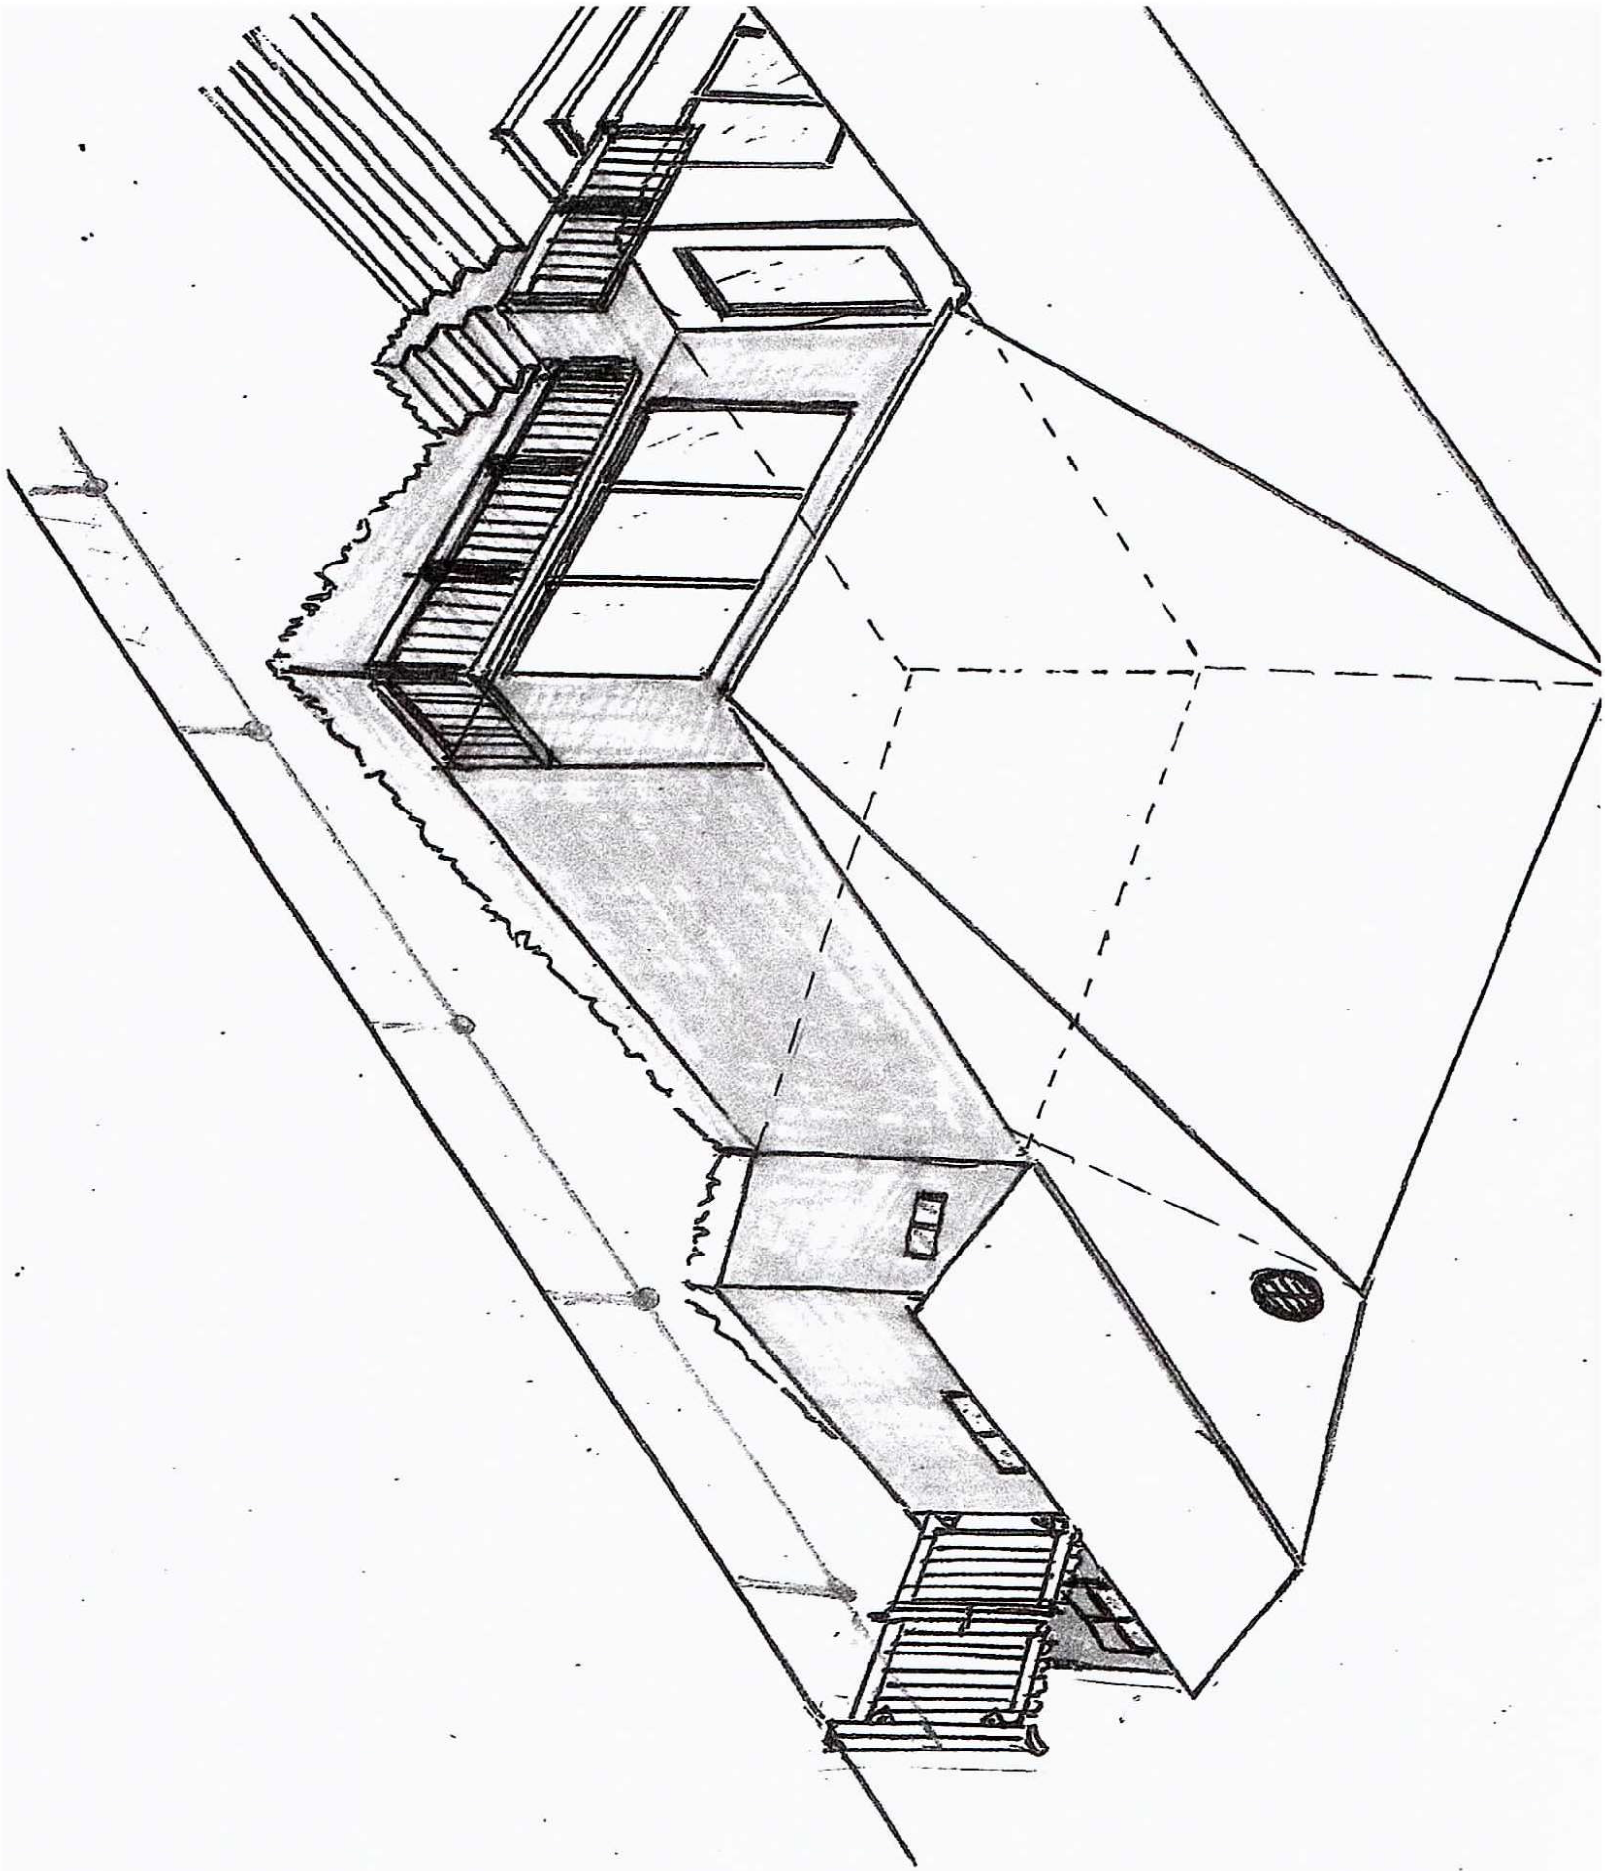
REMODELING
W/ 5' EXTENSION