Lake Harney Acrettes

Seminole County, Florida

DESCRIPTION

THE WEST ½ OF SECTION 14, TOWNSHIP 20 SOUTH, RANGE 32 EAST, AND THE NORTHEAST ¼ OF THE NORTHEAST ¼ OF SECTION 15, TOWNSHIP 20 SOUTH, RANGE 32 EAST.

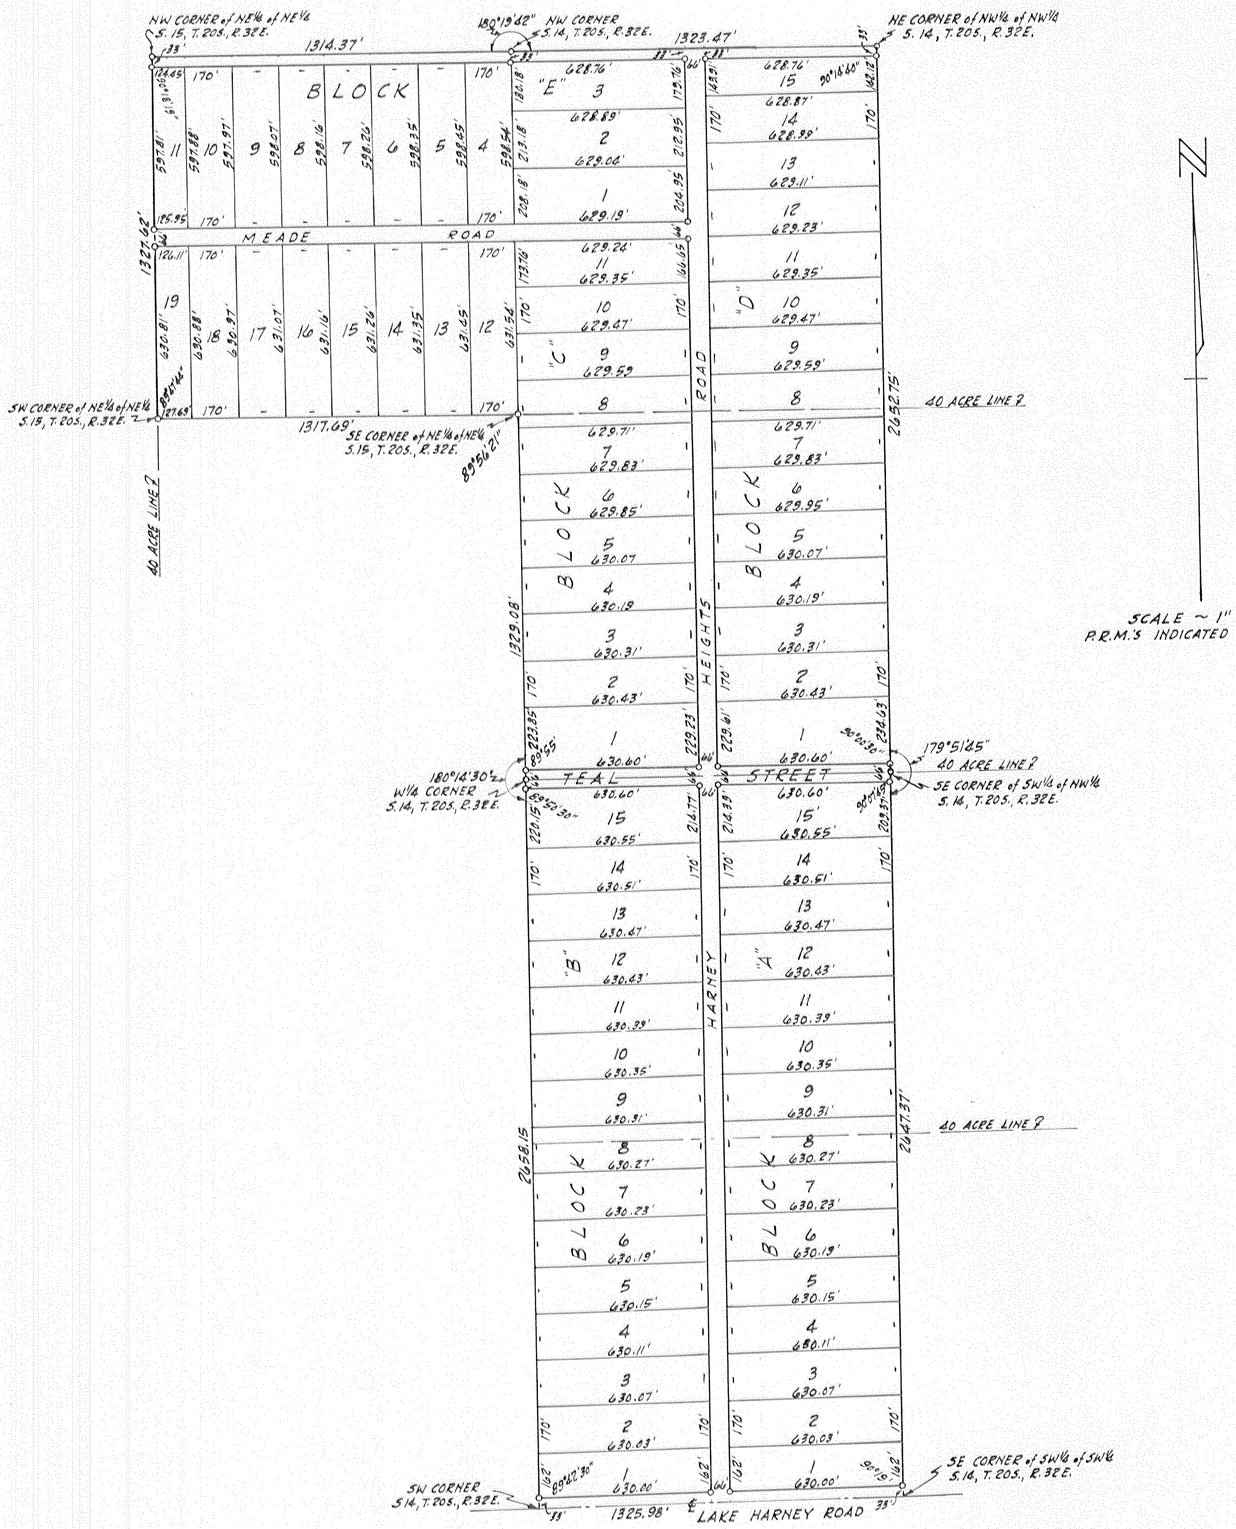

JOB # 3826

M.C. Hagan Reg Surveyor No. 248

PLAT BOOK 11
AND PAGE 34

DEDICATION

KNOW ALL MEN BY THESE PRESENTS, That the Corporation named below, being the owner in fee simple of the lands described in the foregoing caption to this plat, hereby dedicates said lands and plat for the uses and purposes therein expressed and dedicates the STREETS shown hereon to the perpetual use of the public, and

IN WITNESS WHEREOF, has caused these presents to be signed and attested to by the officers named below and its corporate seal to be affixed hereto on MAY 3, 1957.

GARAPIC, INC.

By Gary I. Garapic
President

Attest:
Donald H. Downey
SECRETARY

Signed and sealed in the presence of:
Frances L. Gragin
Charles D. Gerson

STATE OF FLORIDA COUNTY OF ORANGE

THIS IS TO CERTIFY, That on MAY 3, 1957, before me, an officer duly authorized to take acknowledgments in the State and County aforesaid, personally appeared GARY I. GARAPIC and DONALD H. DOWNEY respectively President and SECRETARY of the above named corporation incorporated under the laws of the State of FLORIDA, to me known to be the individuals and officers described in and who executed the foregoing Dedication and severally acknowledged the execution thereof to be their free act and deed as such officers thereunto duly authorized; that the official seal of said corporation is duly affixed thereto; and that the said Dedication is the act and deed of said corporation.

IN WITNESS WHEREOF, I have hereto set my hand and seal on the above date.

Laura Mae Bidle
NOTARY PUBLIC
My Commission Expires June 20, 1958.

CERTIFICATE OF SURVEYOR

KNOW ALL MEN BY THESE PRESENTS, That the undersigned, being a licensed and registered land surveyor, does hereby certify that on May 1, 1957 he completed the survey of the lands as shown in the foregoing plat; that said plat is a correct representation of the lands therein described and platted; that permanent reference monuments have been placed as shown thereon as required by Chapter 177, Florida Statutes; and that said land is located in Seminole County, Florida. Dated May 3, 1957.

R.H. Jones Registration No. 797

CERTIFICATE OF APPROVAL BY BOARD OF COUNTY COMMISSIONERS

THIS IS TO CERTIFY, That on MAY 21, 1957 the foregoing plat was approved by the Board of County Commissioners of Orange County, Florida.

F. A. Dyson
Chairman of the Board.

ATTEST:
O. Patterson
Clerk of the Board.

CERTIFICATE OF CLERK

I HEREBY CERTIFY, THAT I HAVE EXAMINED THE FORE GOING PLAT AND FIND THAT IT COMPLIES IN FORM WITH ALL THE REQUIREMENTS OF CHAPTER 177, FLORIDA STATUTES AND WAS FILED FOR RECORD ON MAY 21, 1957 AT 4 o'clock P.M. FILE NO. 30058 AND RECORDED IN PLAT BOOK 11 PAGE 34 SEMINOLE COUNTY RECORDS.

O. Patterson
CLERK OF THE CIRCUIT COURT IN AND FOR SEMINOLE COUNTY, FLORIDA