SHEET 2 OF 2 | PLAT BOOK: PAGE:

BROOKS LANE LIVING

SECTION 30, TOWNSHIP 21 SOUTH, RANGE 31 EAST
SEMINOLE COUNTY, FLORIDA

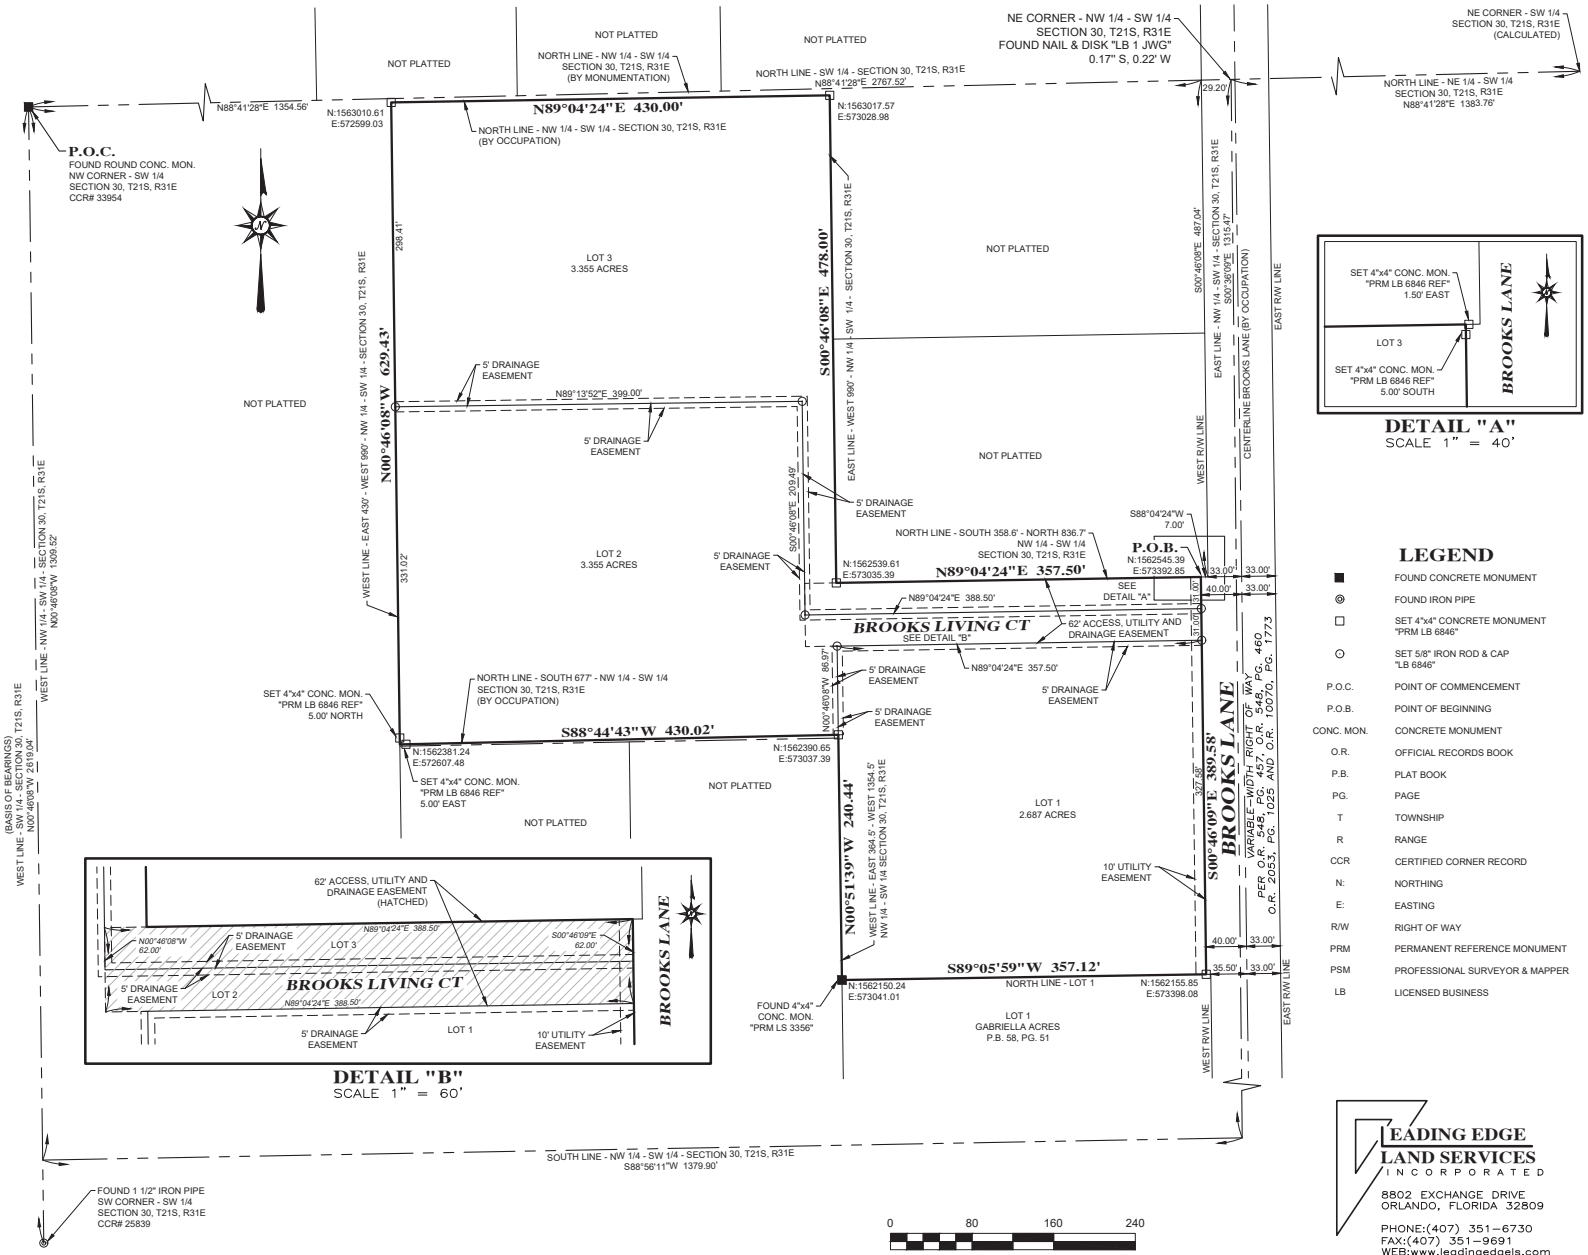

LEGEND

■	FOUND CONCRETE MONUMENT
◎	FOUND IRON PIPE
□	SET 4"x4" CONCRETE MONUMENT "PRM LB 6846"
⊙	SET 5/8" IRON ROD & CAP "LB 6846"
P.O.C.	POINT OF COMMENCEMENT
P.O.B.	POINT OF BEGINNING
CONC. MON.	CONCRETE MONUMENT
O.R.	OFFICIAL RECORDS BOOK
P.B.	PLAT BOOK
PG.	PAGE
T	TOWNSHIP
R	RANGE
CCR	CERTIFIED CORNER RECORD
N:	NORTHING
E:	EASTING
R/W	RIGHT OF WAY
PRM	PERMANENT REFERENCE MONUMENT
PSM	PROFESSIONAL SURVEYOR & MAPPER
LB	LICENSED BUSINESS

LEADING EDGE LAND SERVICES INCORPORATED
8802 EXCHANGE DRIVE
ORLANDO, FLORIDA 32809
PHONE:(407) 351-6730
FAX:(407) 351-9691
WEB:www.leadingedgels.com

FLORIDA LICENSED BUSINESS NUMBER LB 6846