Dome profile w/ c/l
Rise 4' above fascia
height

10½' to bottom of gutter

Screen wall w/ attach to bottom of gutter system

11' to fascia

ADVANCED ALUMINUM

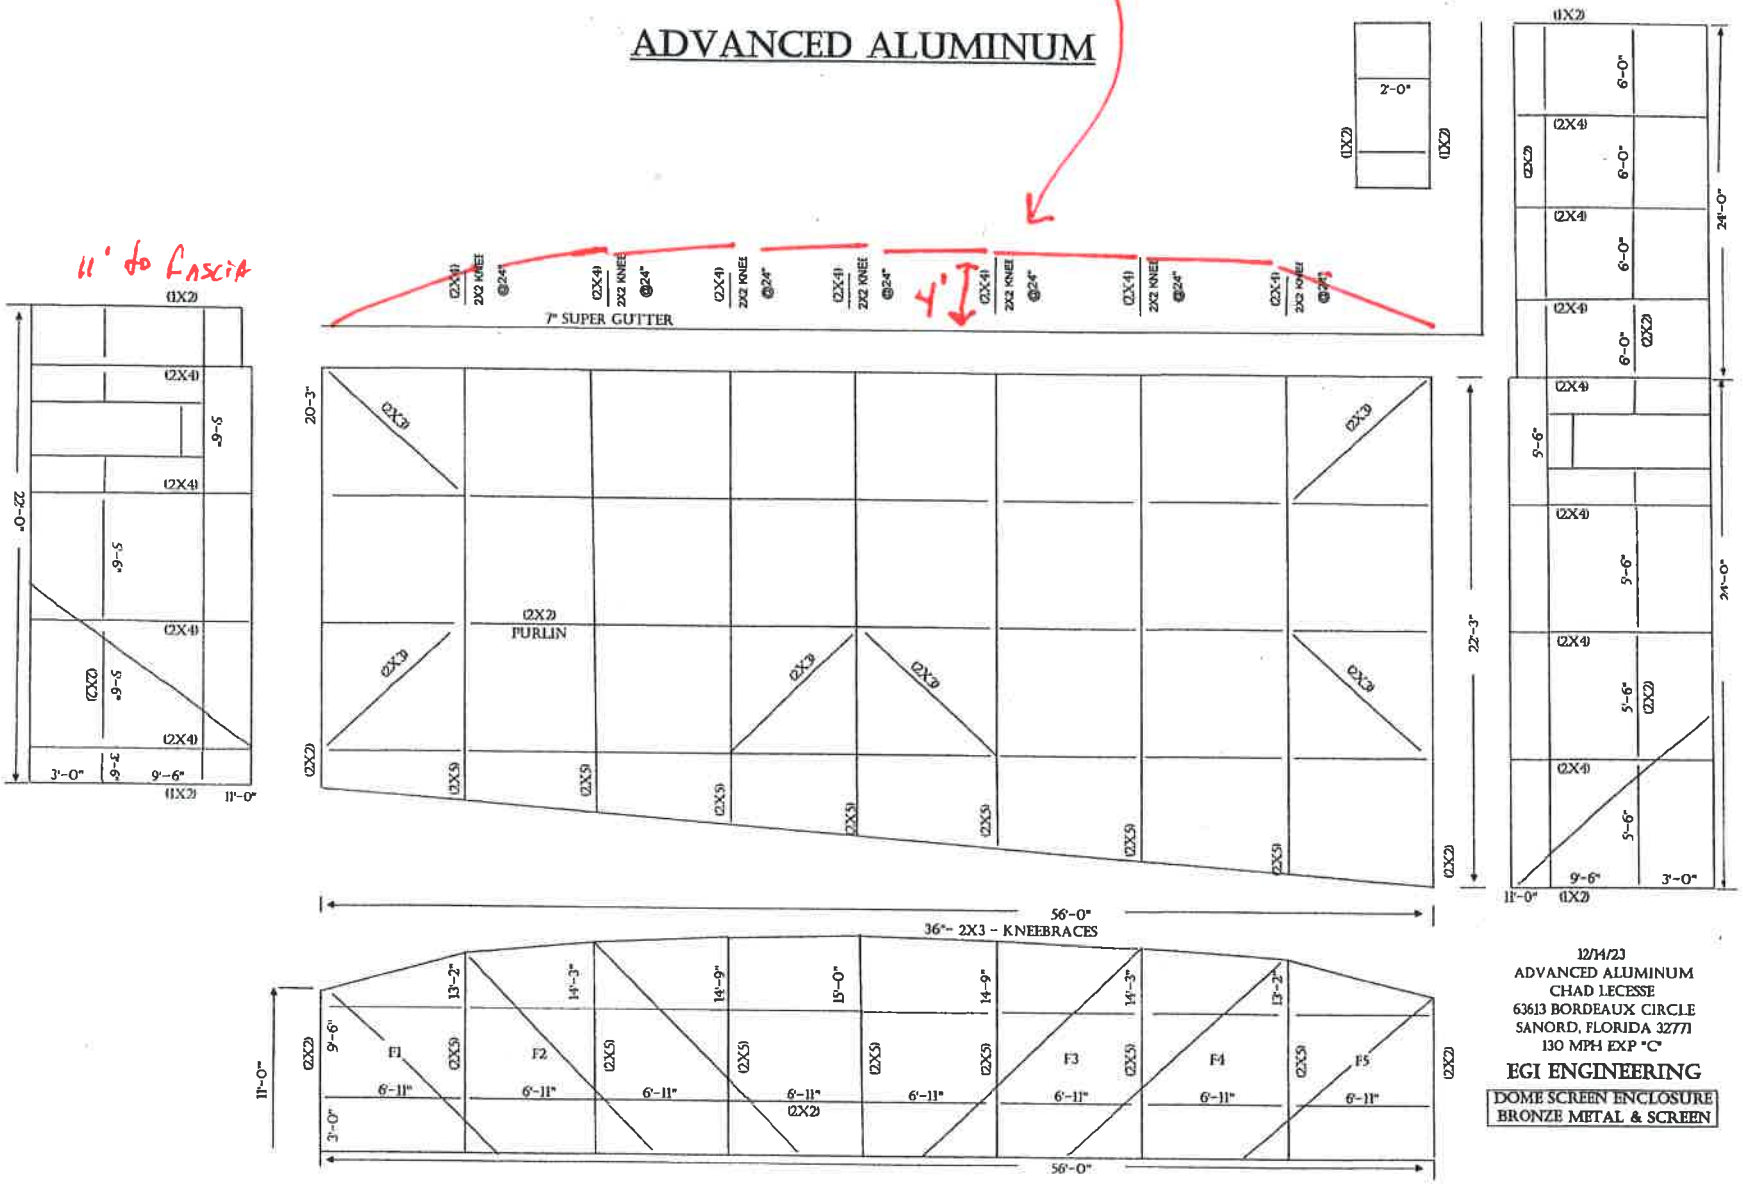

12/14/23
ADVANCED ALUMINUM
CHAD LECESSE
63613 BORDEAUX CIRCLE
SANORD, FLORIDA 32771
130 MPH EXP "C"

EGI ENGINEERING

DOME SCREEN ENCLOSURE
BRONZE METAL & SCREEN