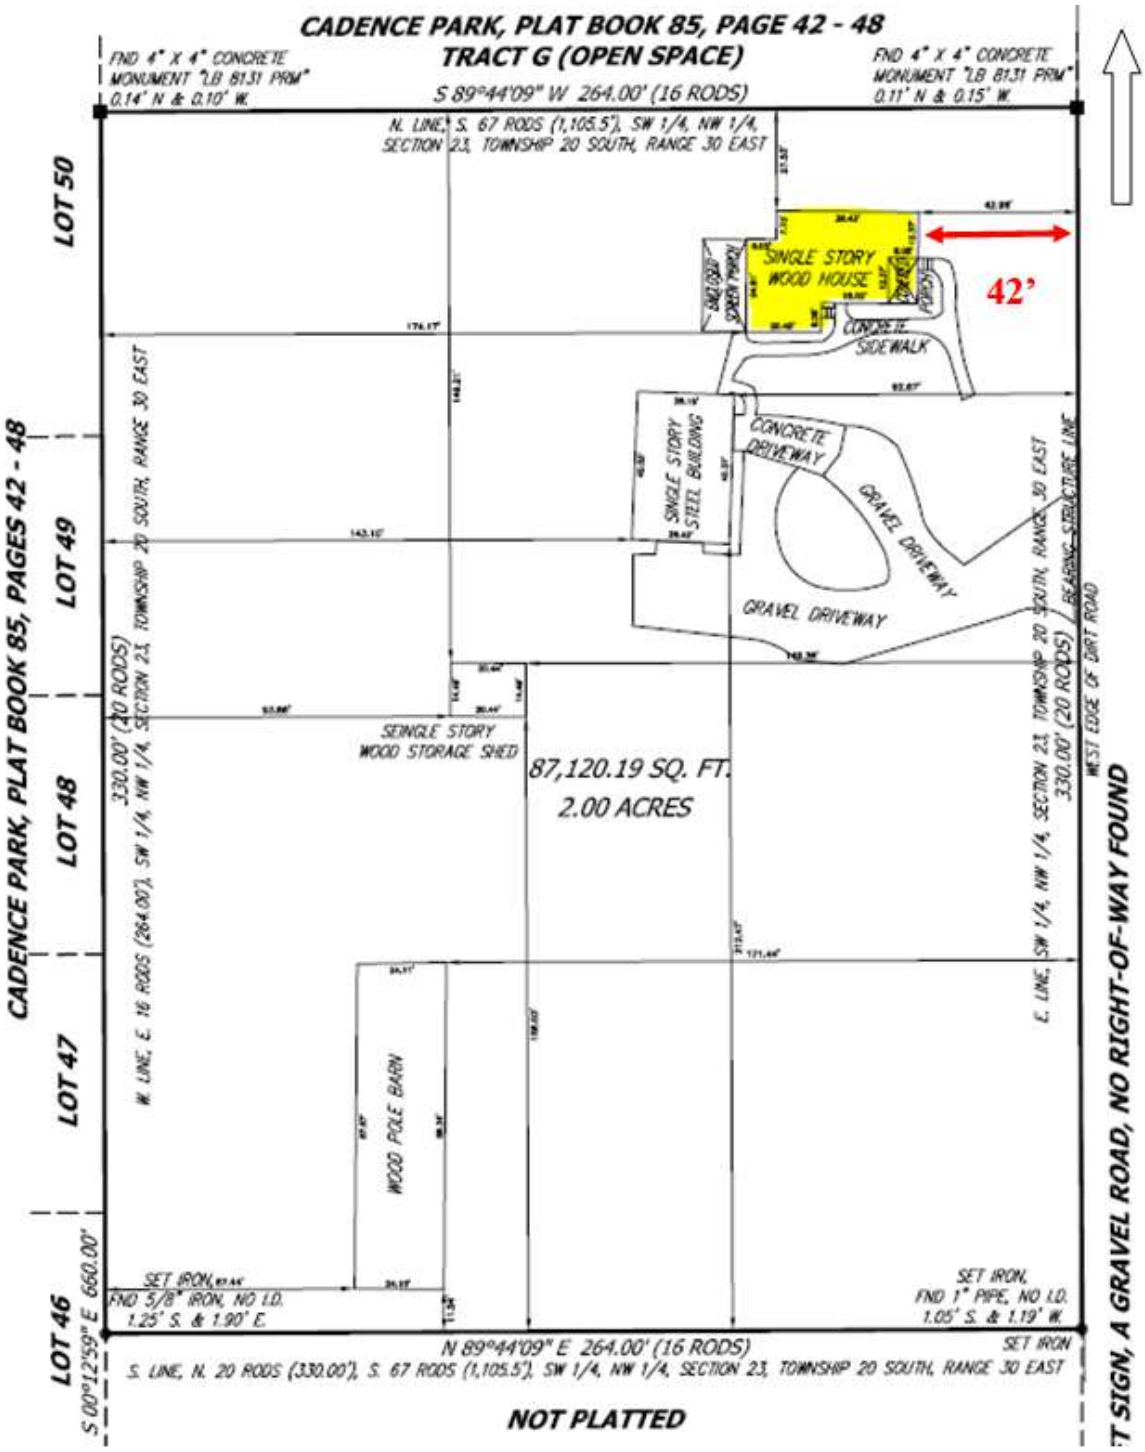THOMAS STABLE RD (5050)
VARIANCES